
ANEXO DE

PLANOS


Scanned by TapScanner

Derrocamiento de paredes existentes

BLOQUE 2

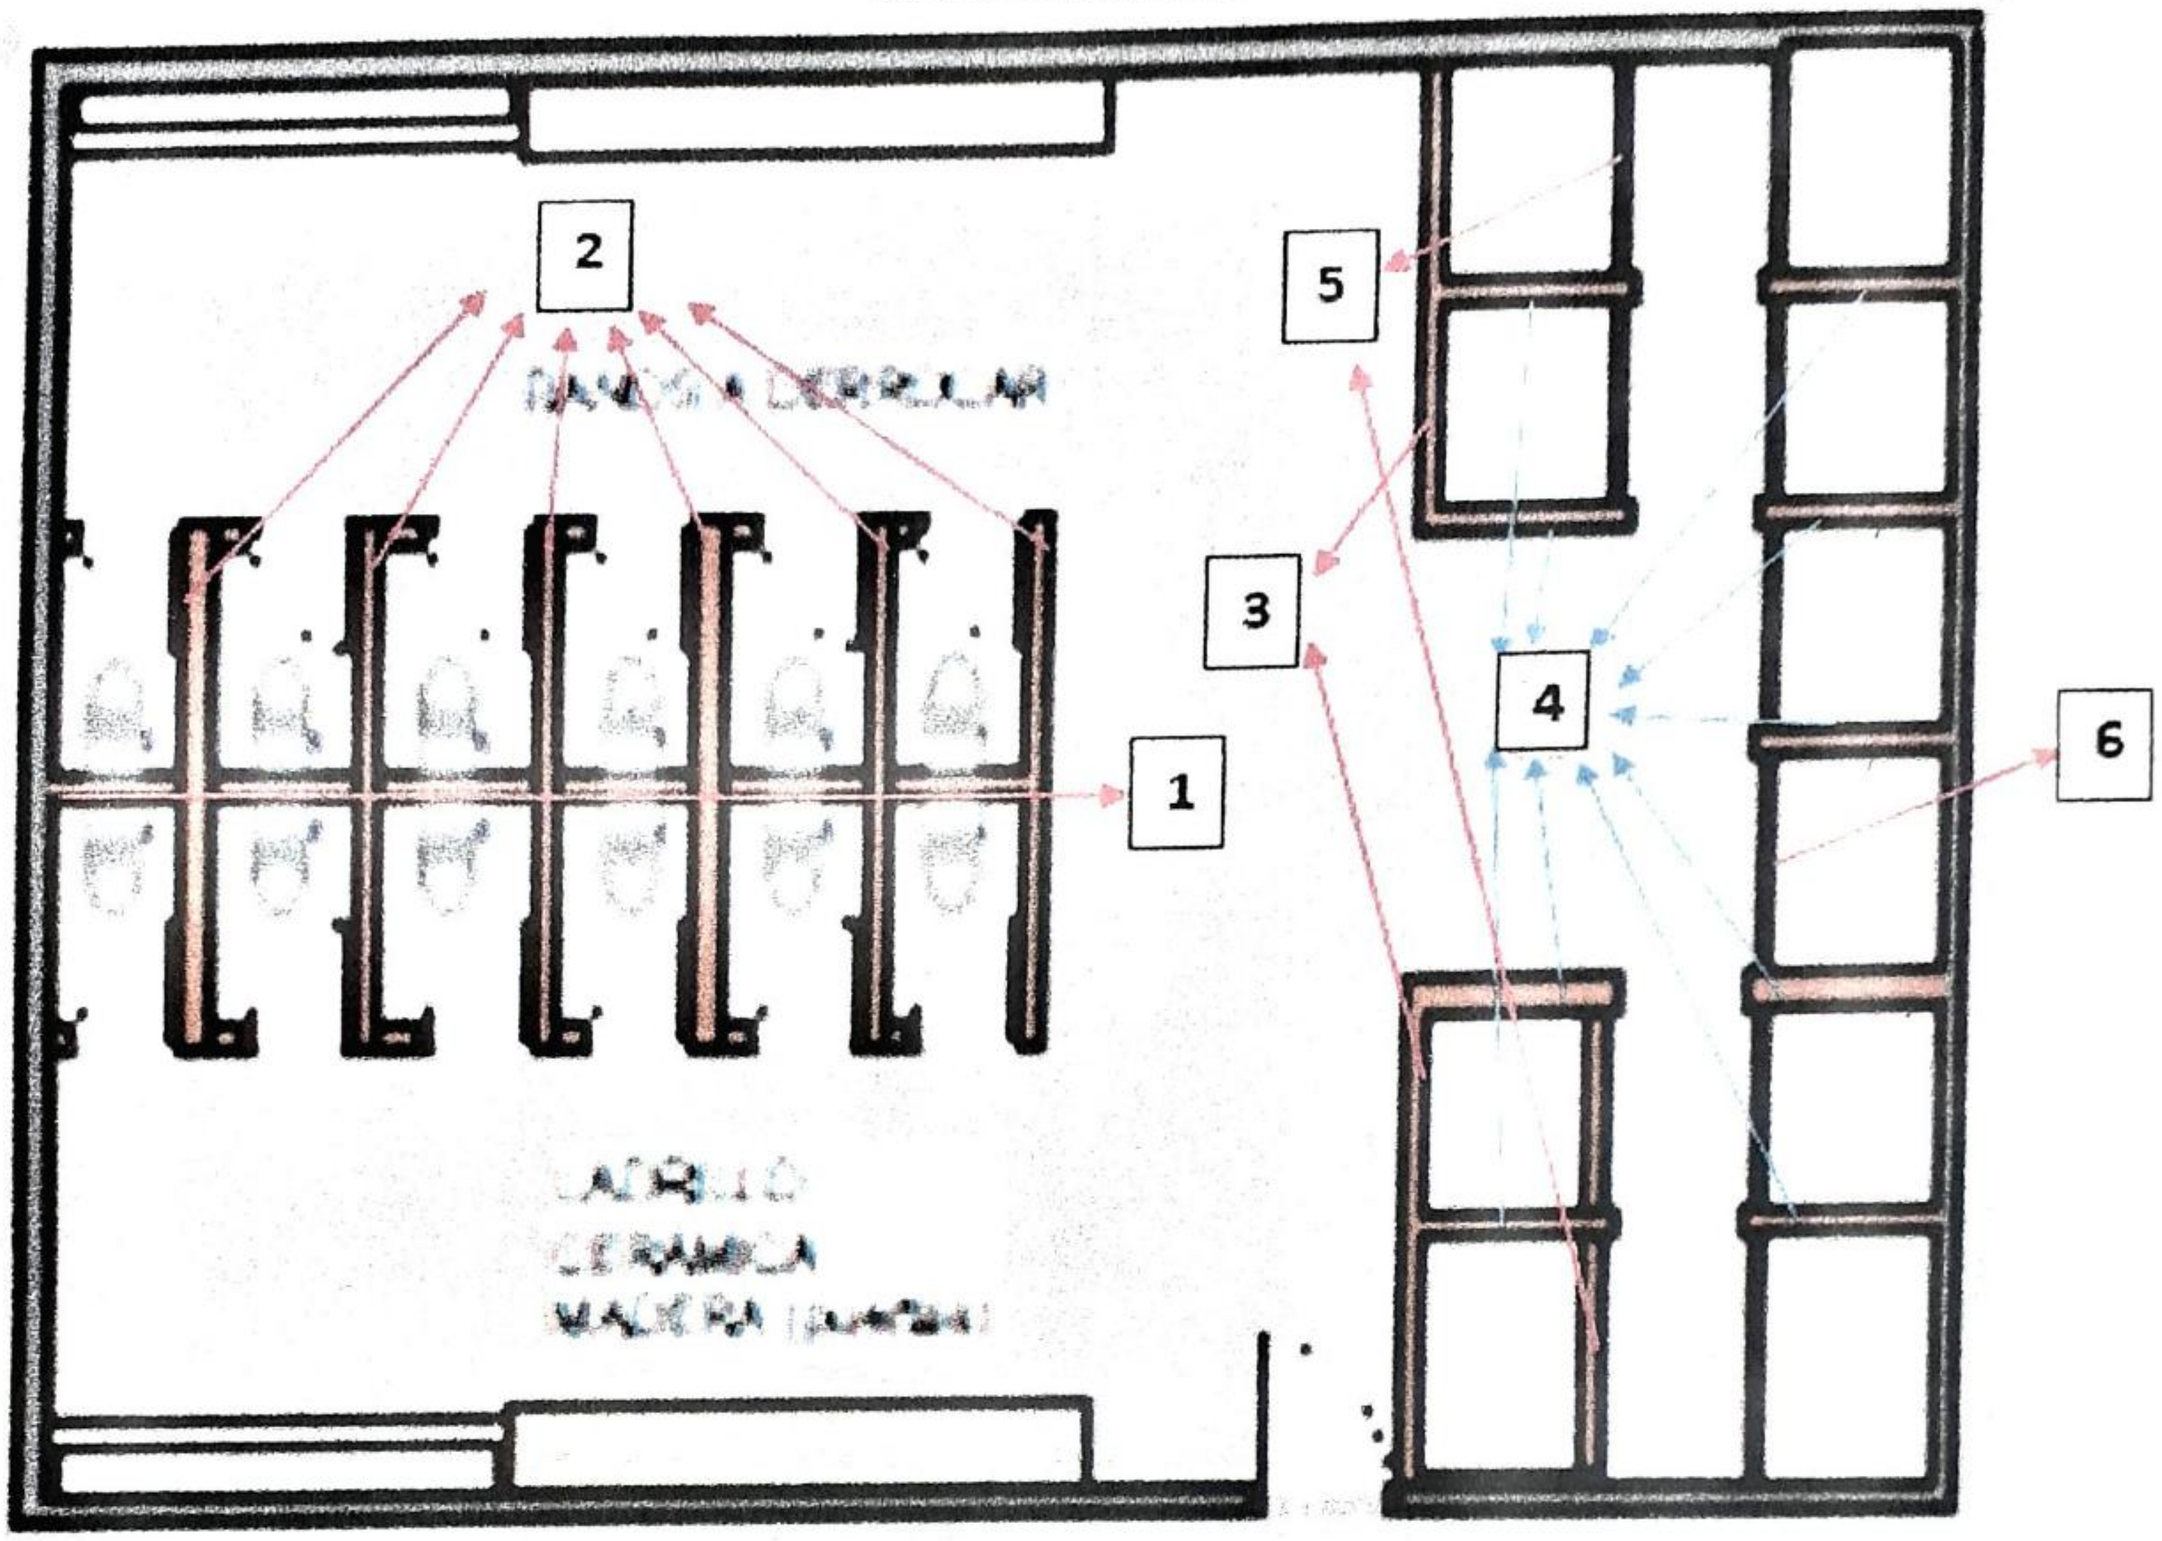


BLOQUE 1 Y 3 SIMILARES

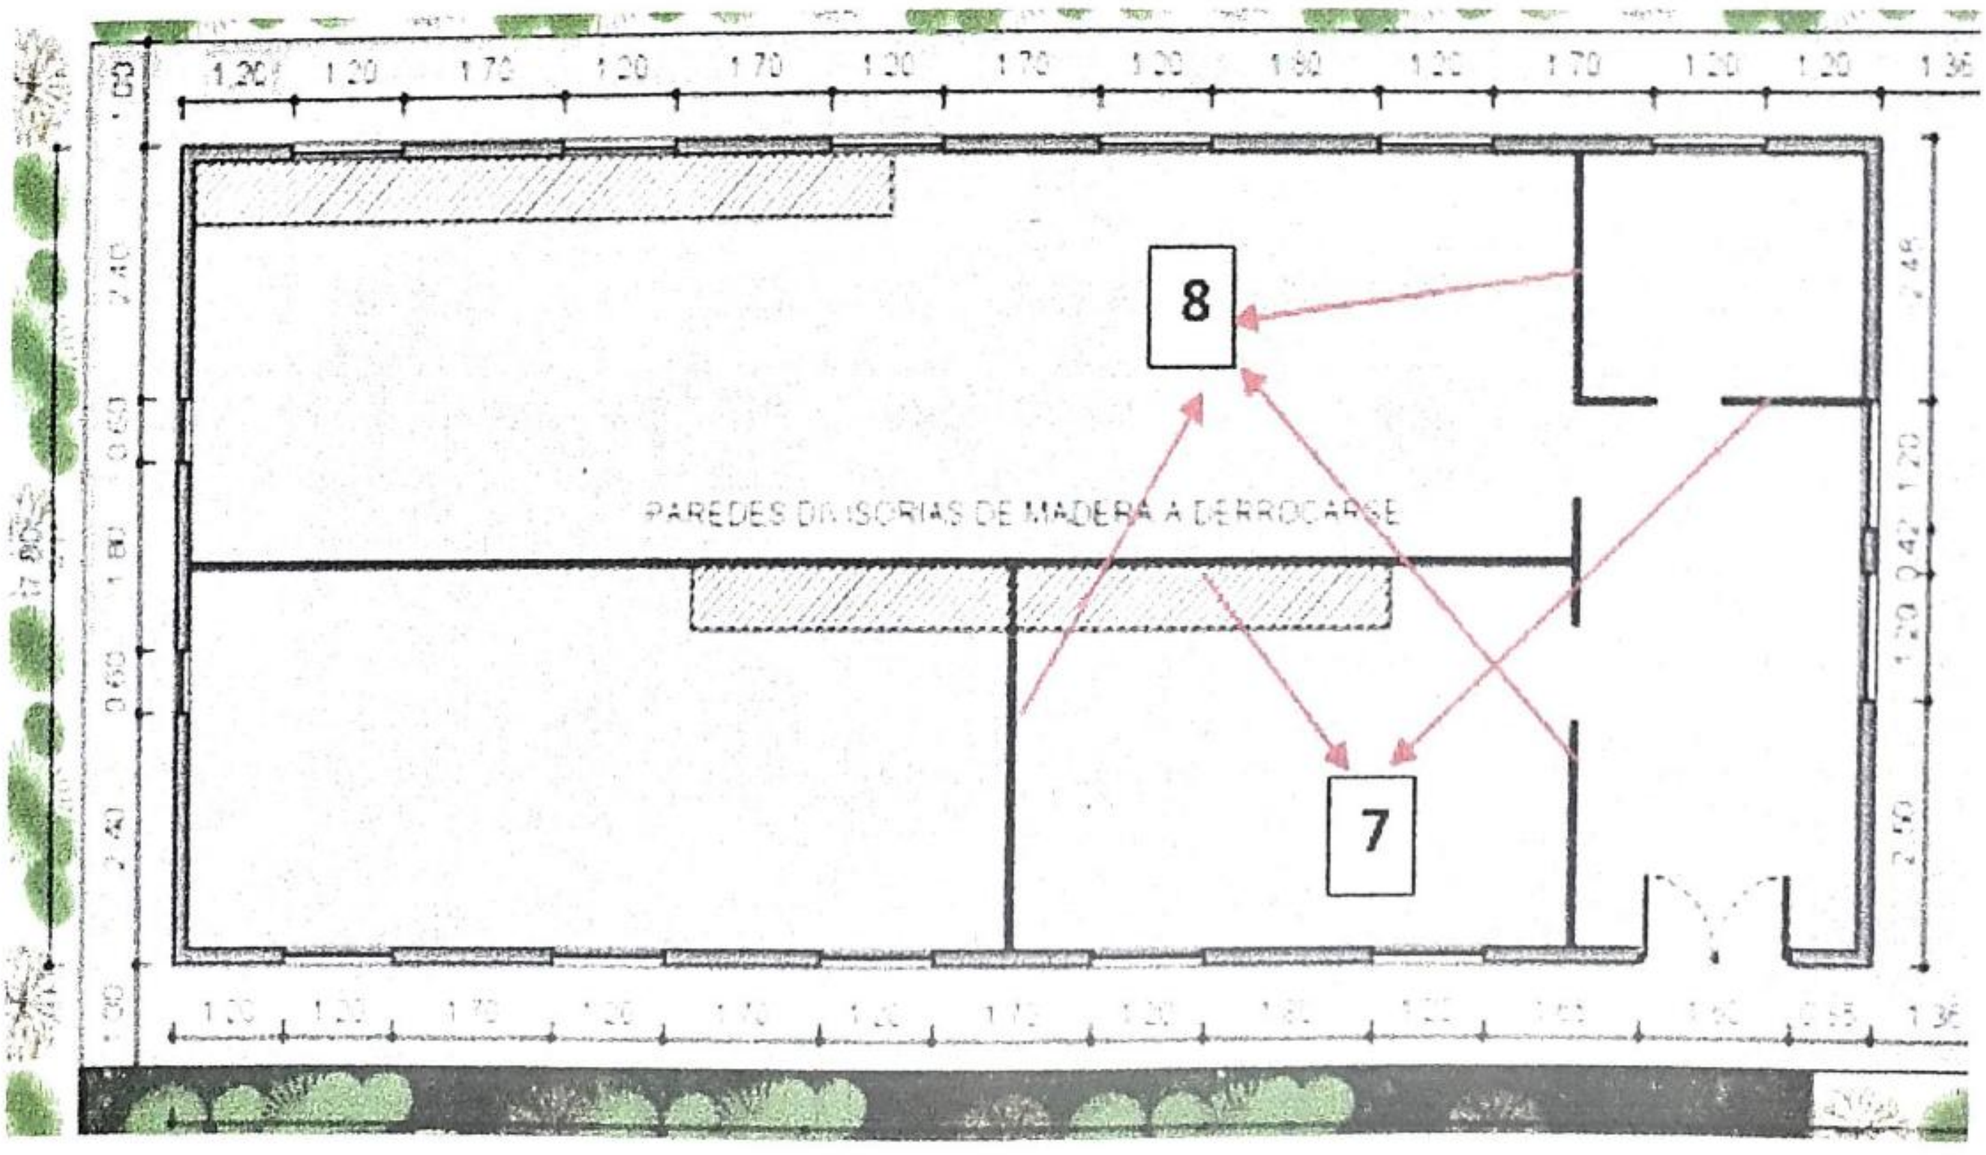


57

Scanned by TapScanner

Retiro de piezas sanitarias

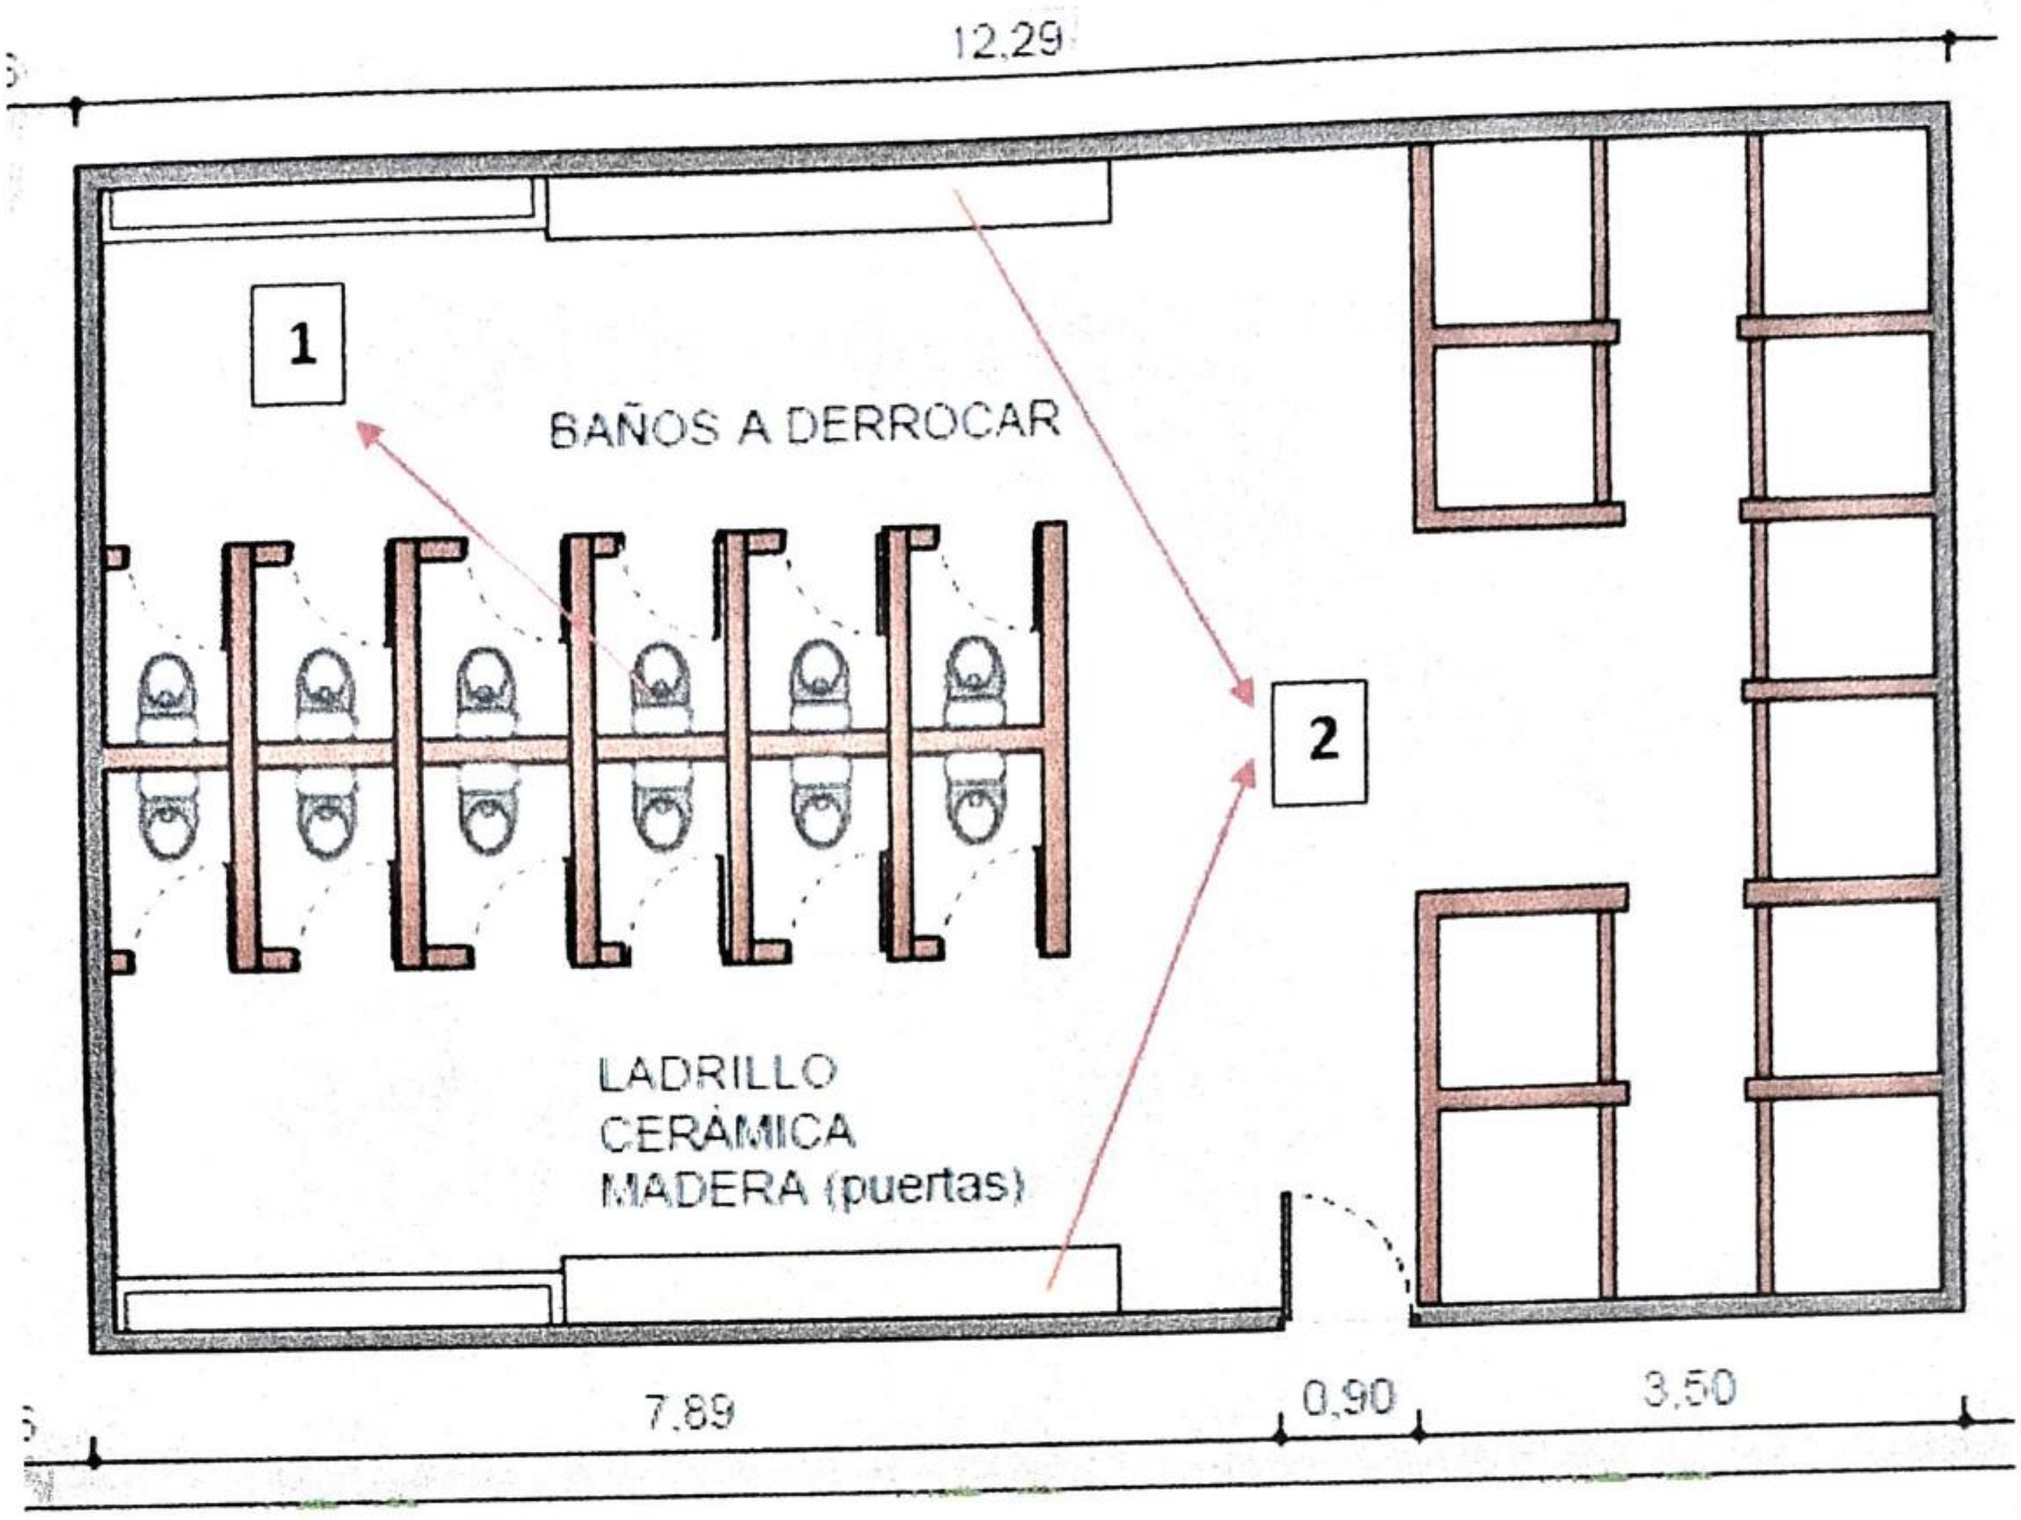


Derrocamiento de paredes y pisos de cerámica

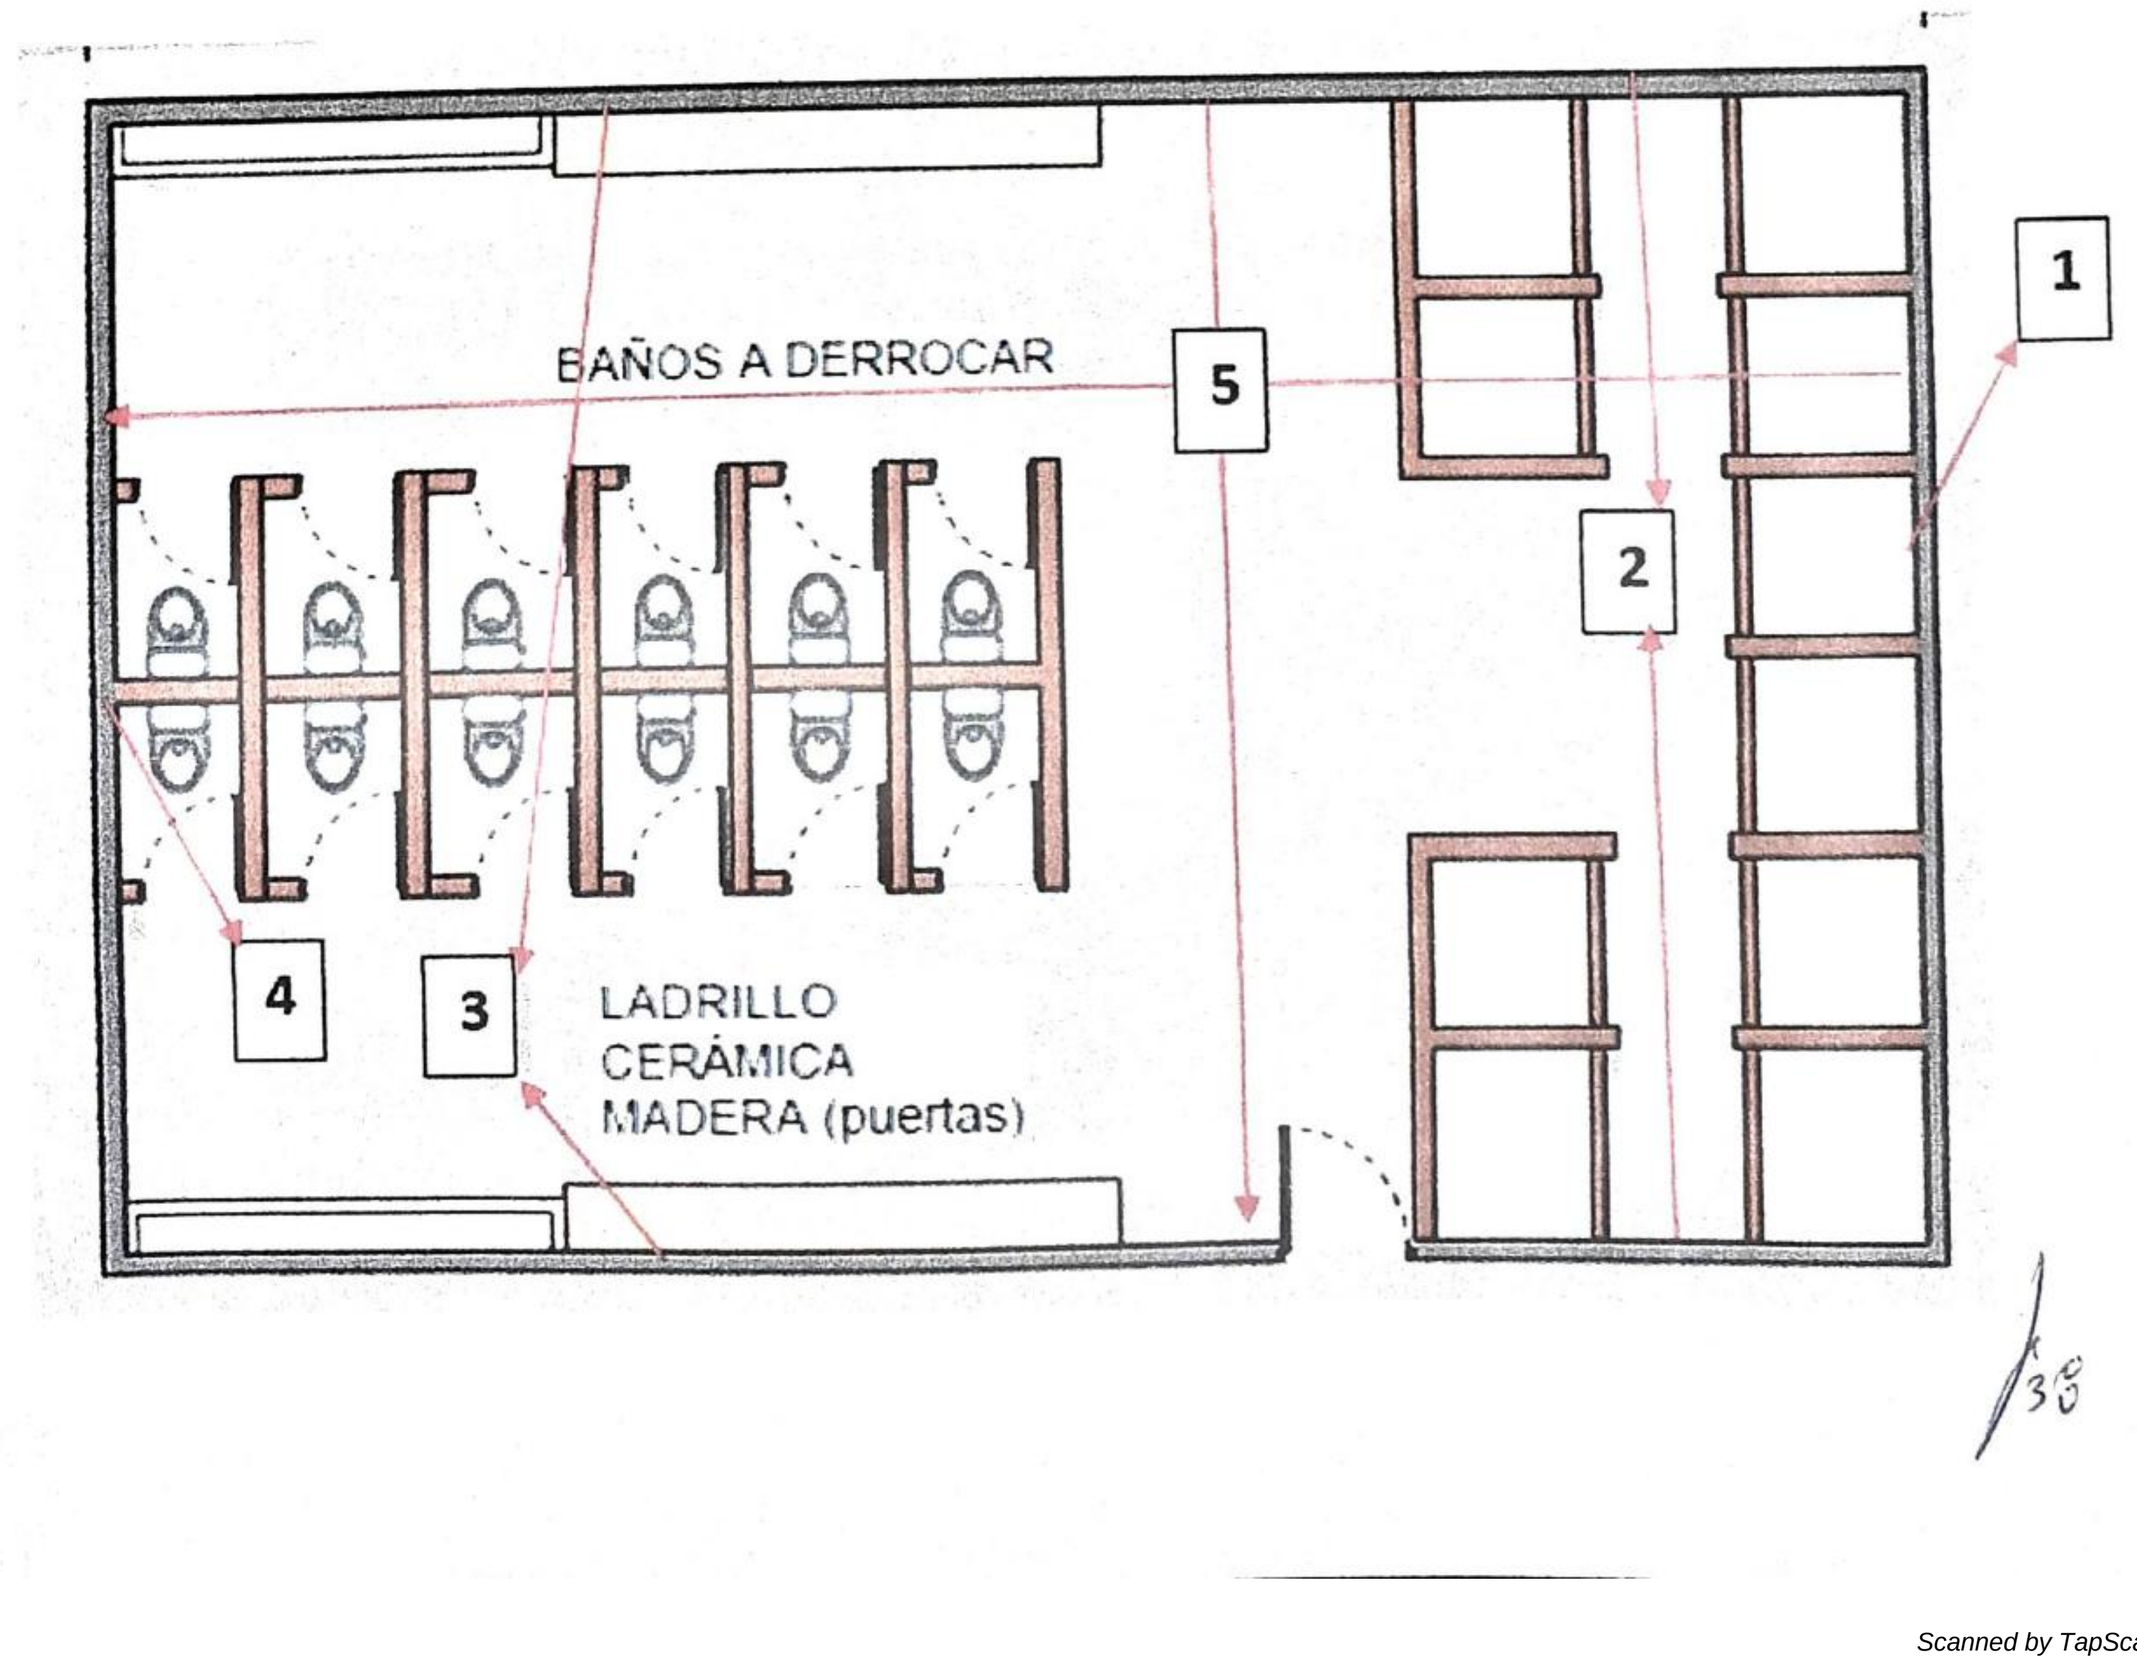


Scanned by TapScanner

Ruptura de plataforma de Hormigón para cimentación e instalaciones sanitarias

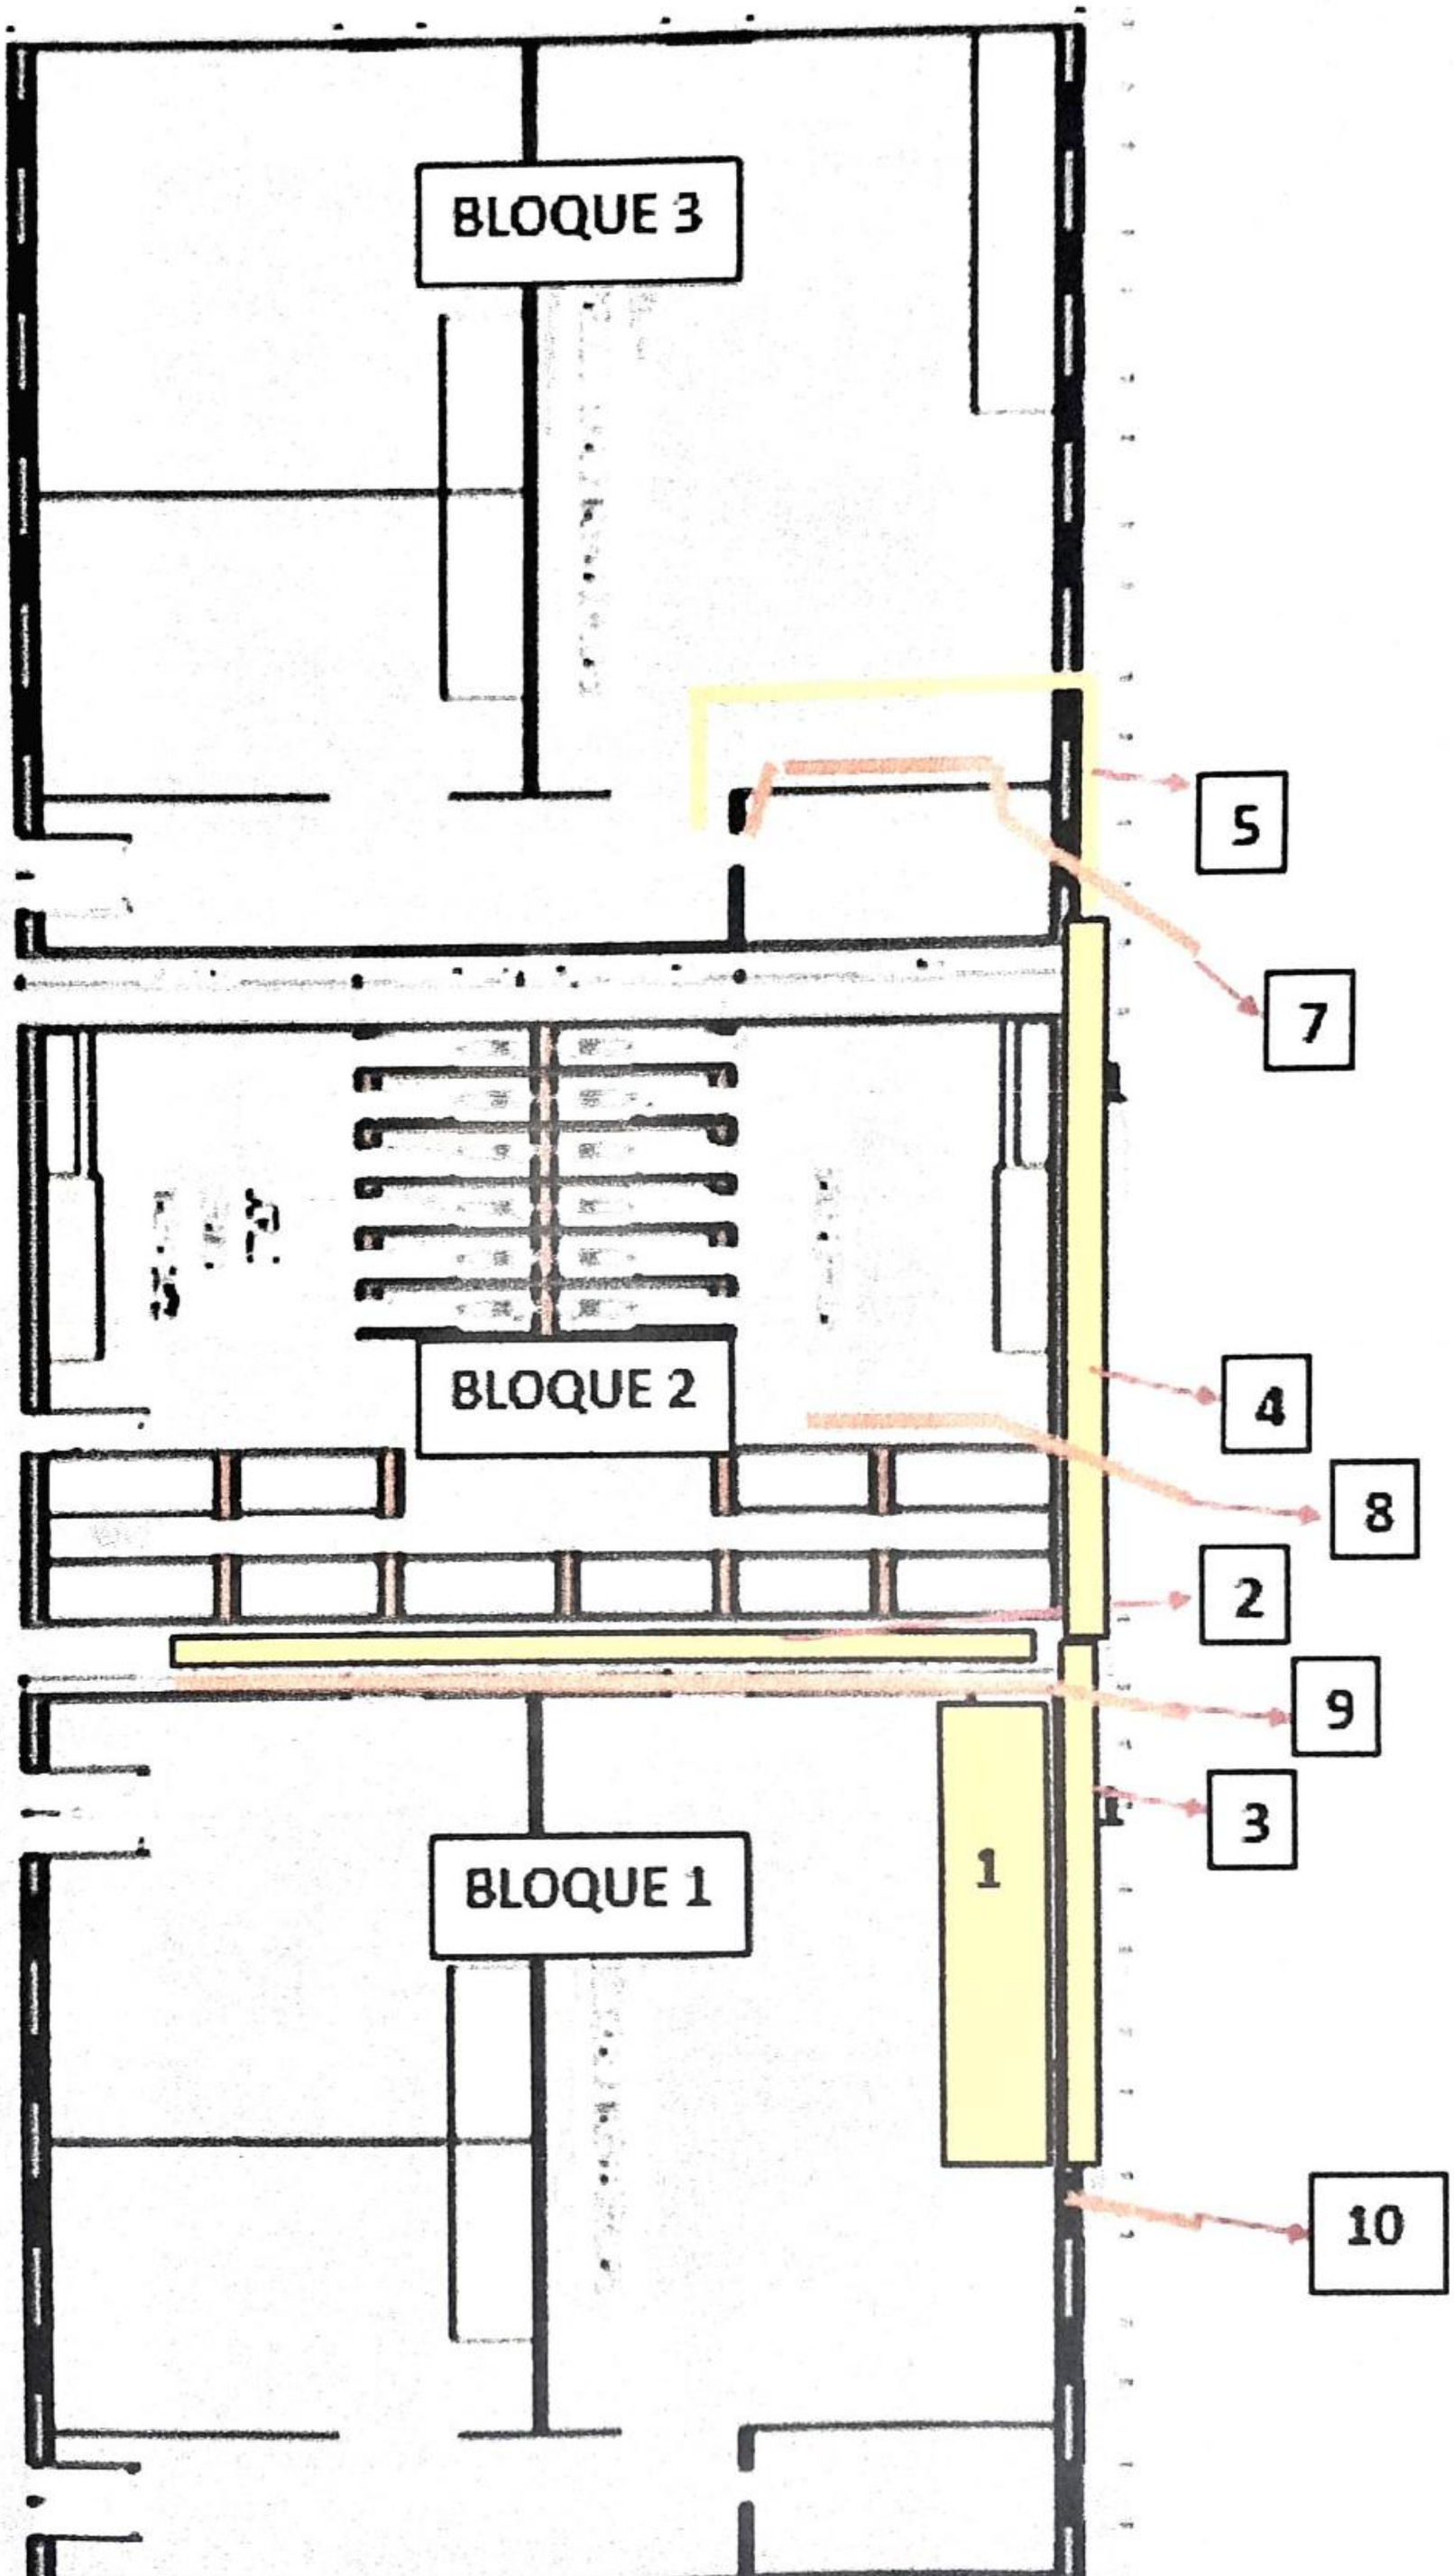

Scanned by TapScanner

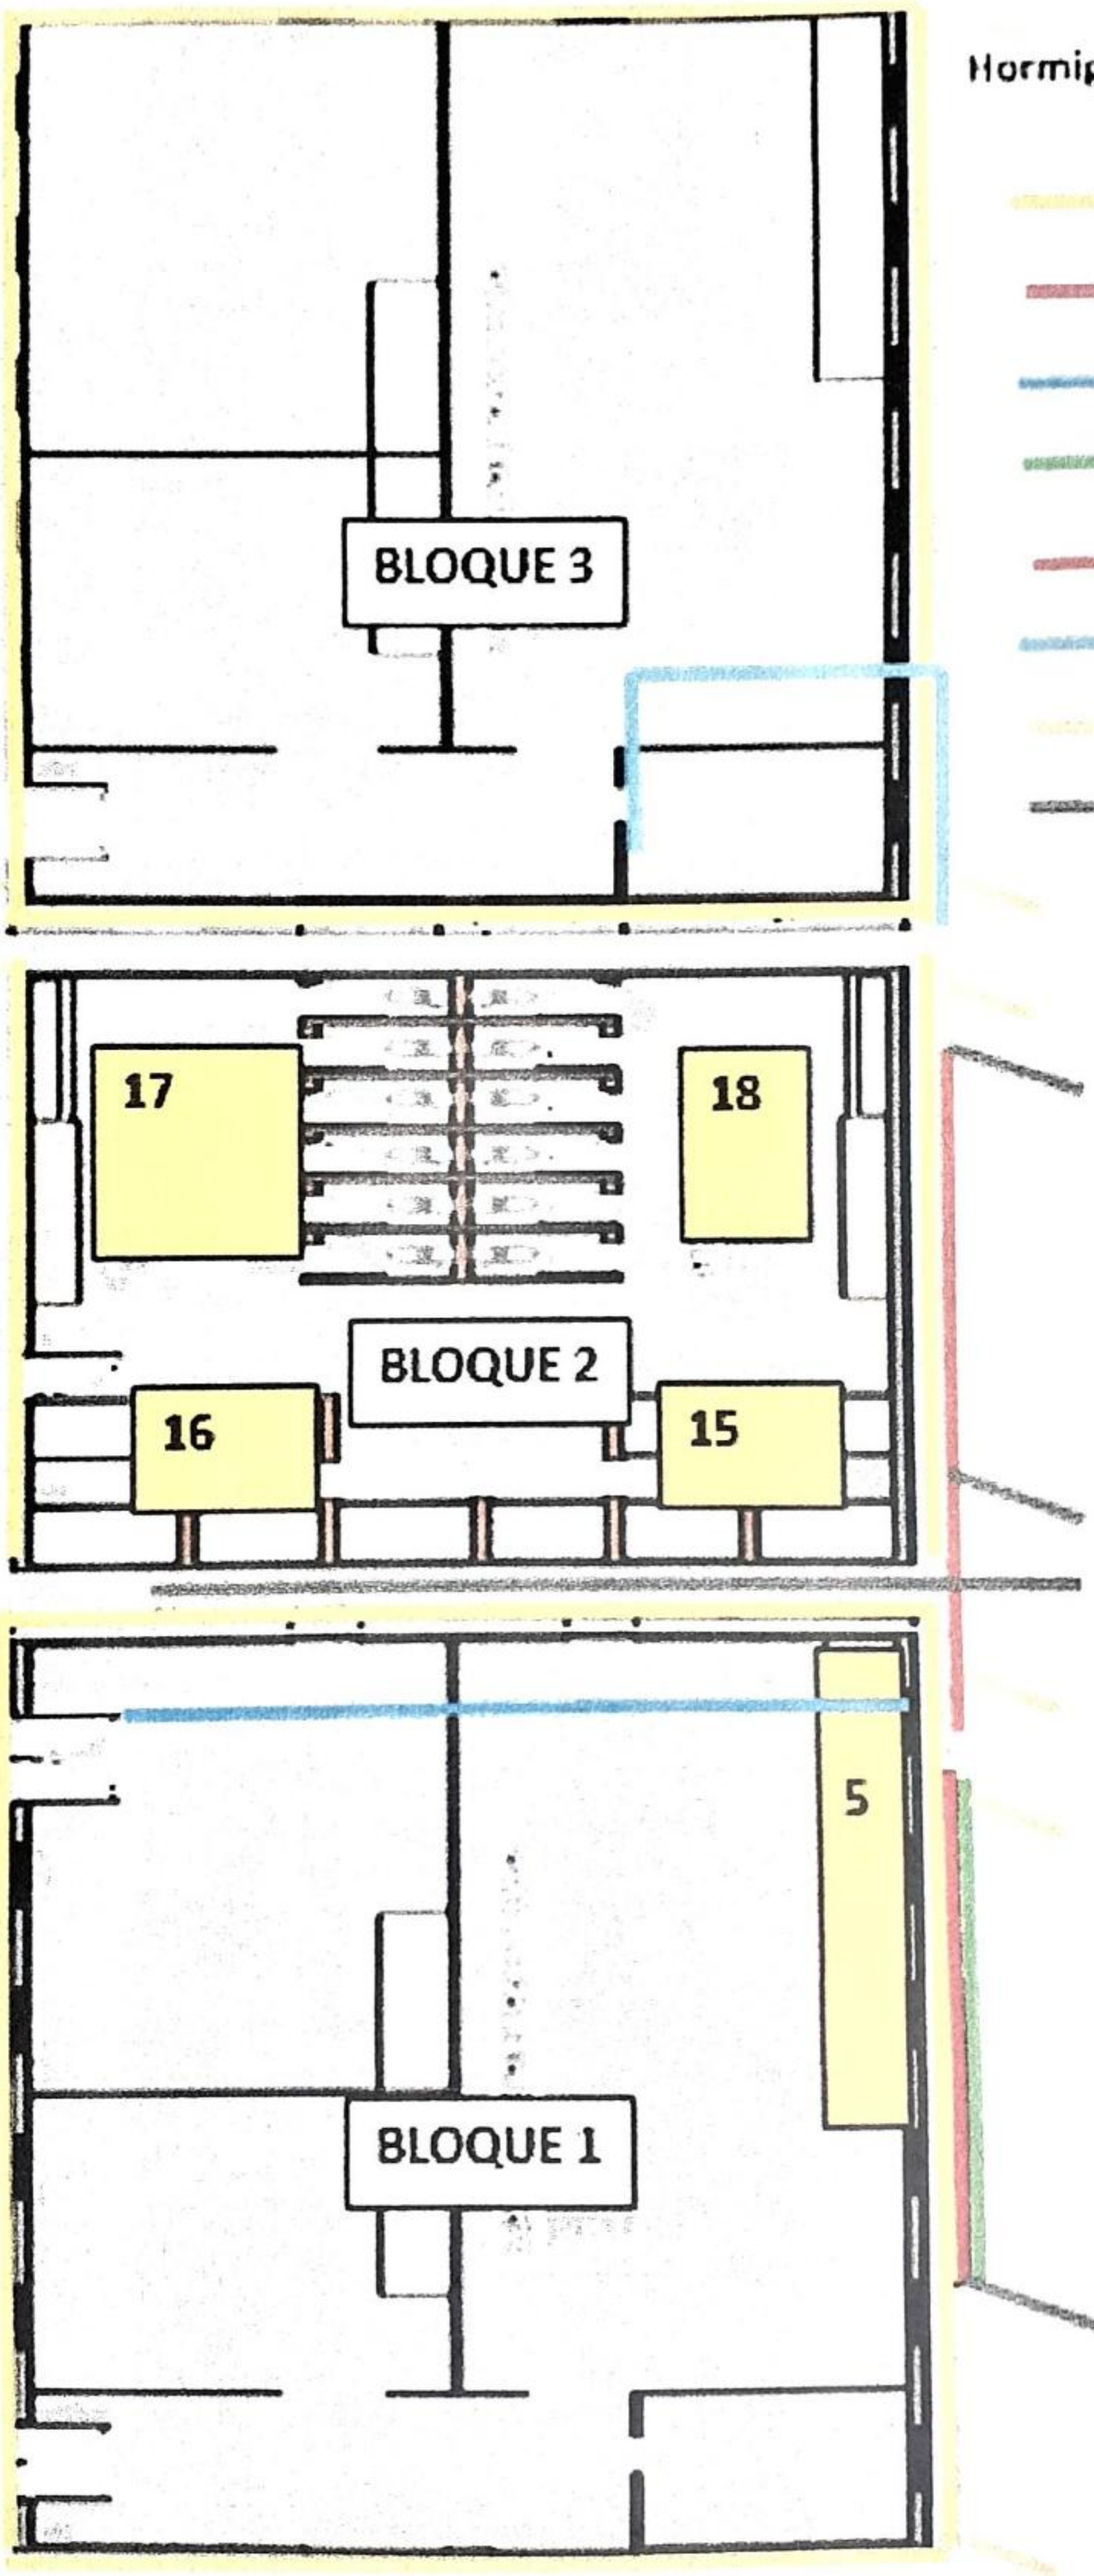

Hormigón Simple 210 Kg/cm2

FIG. 1, 2, 3.

FIG. 4.

FIG. 6.

FIG. 7.

FIG. 8.

FIG. 9.

FIG. 10.

FIG. 11, 12, 13, 14.

Scanned by TapScanner



Encofrado recto

FIG. 1, 2, 3.

BLOQUE 3


BLOQUE 2

4


BLOQUE 1

Scanned by TapScanner

Acero de refuerzo
fy=4,200 kg/cm2, en
Varillas corrugadas

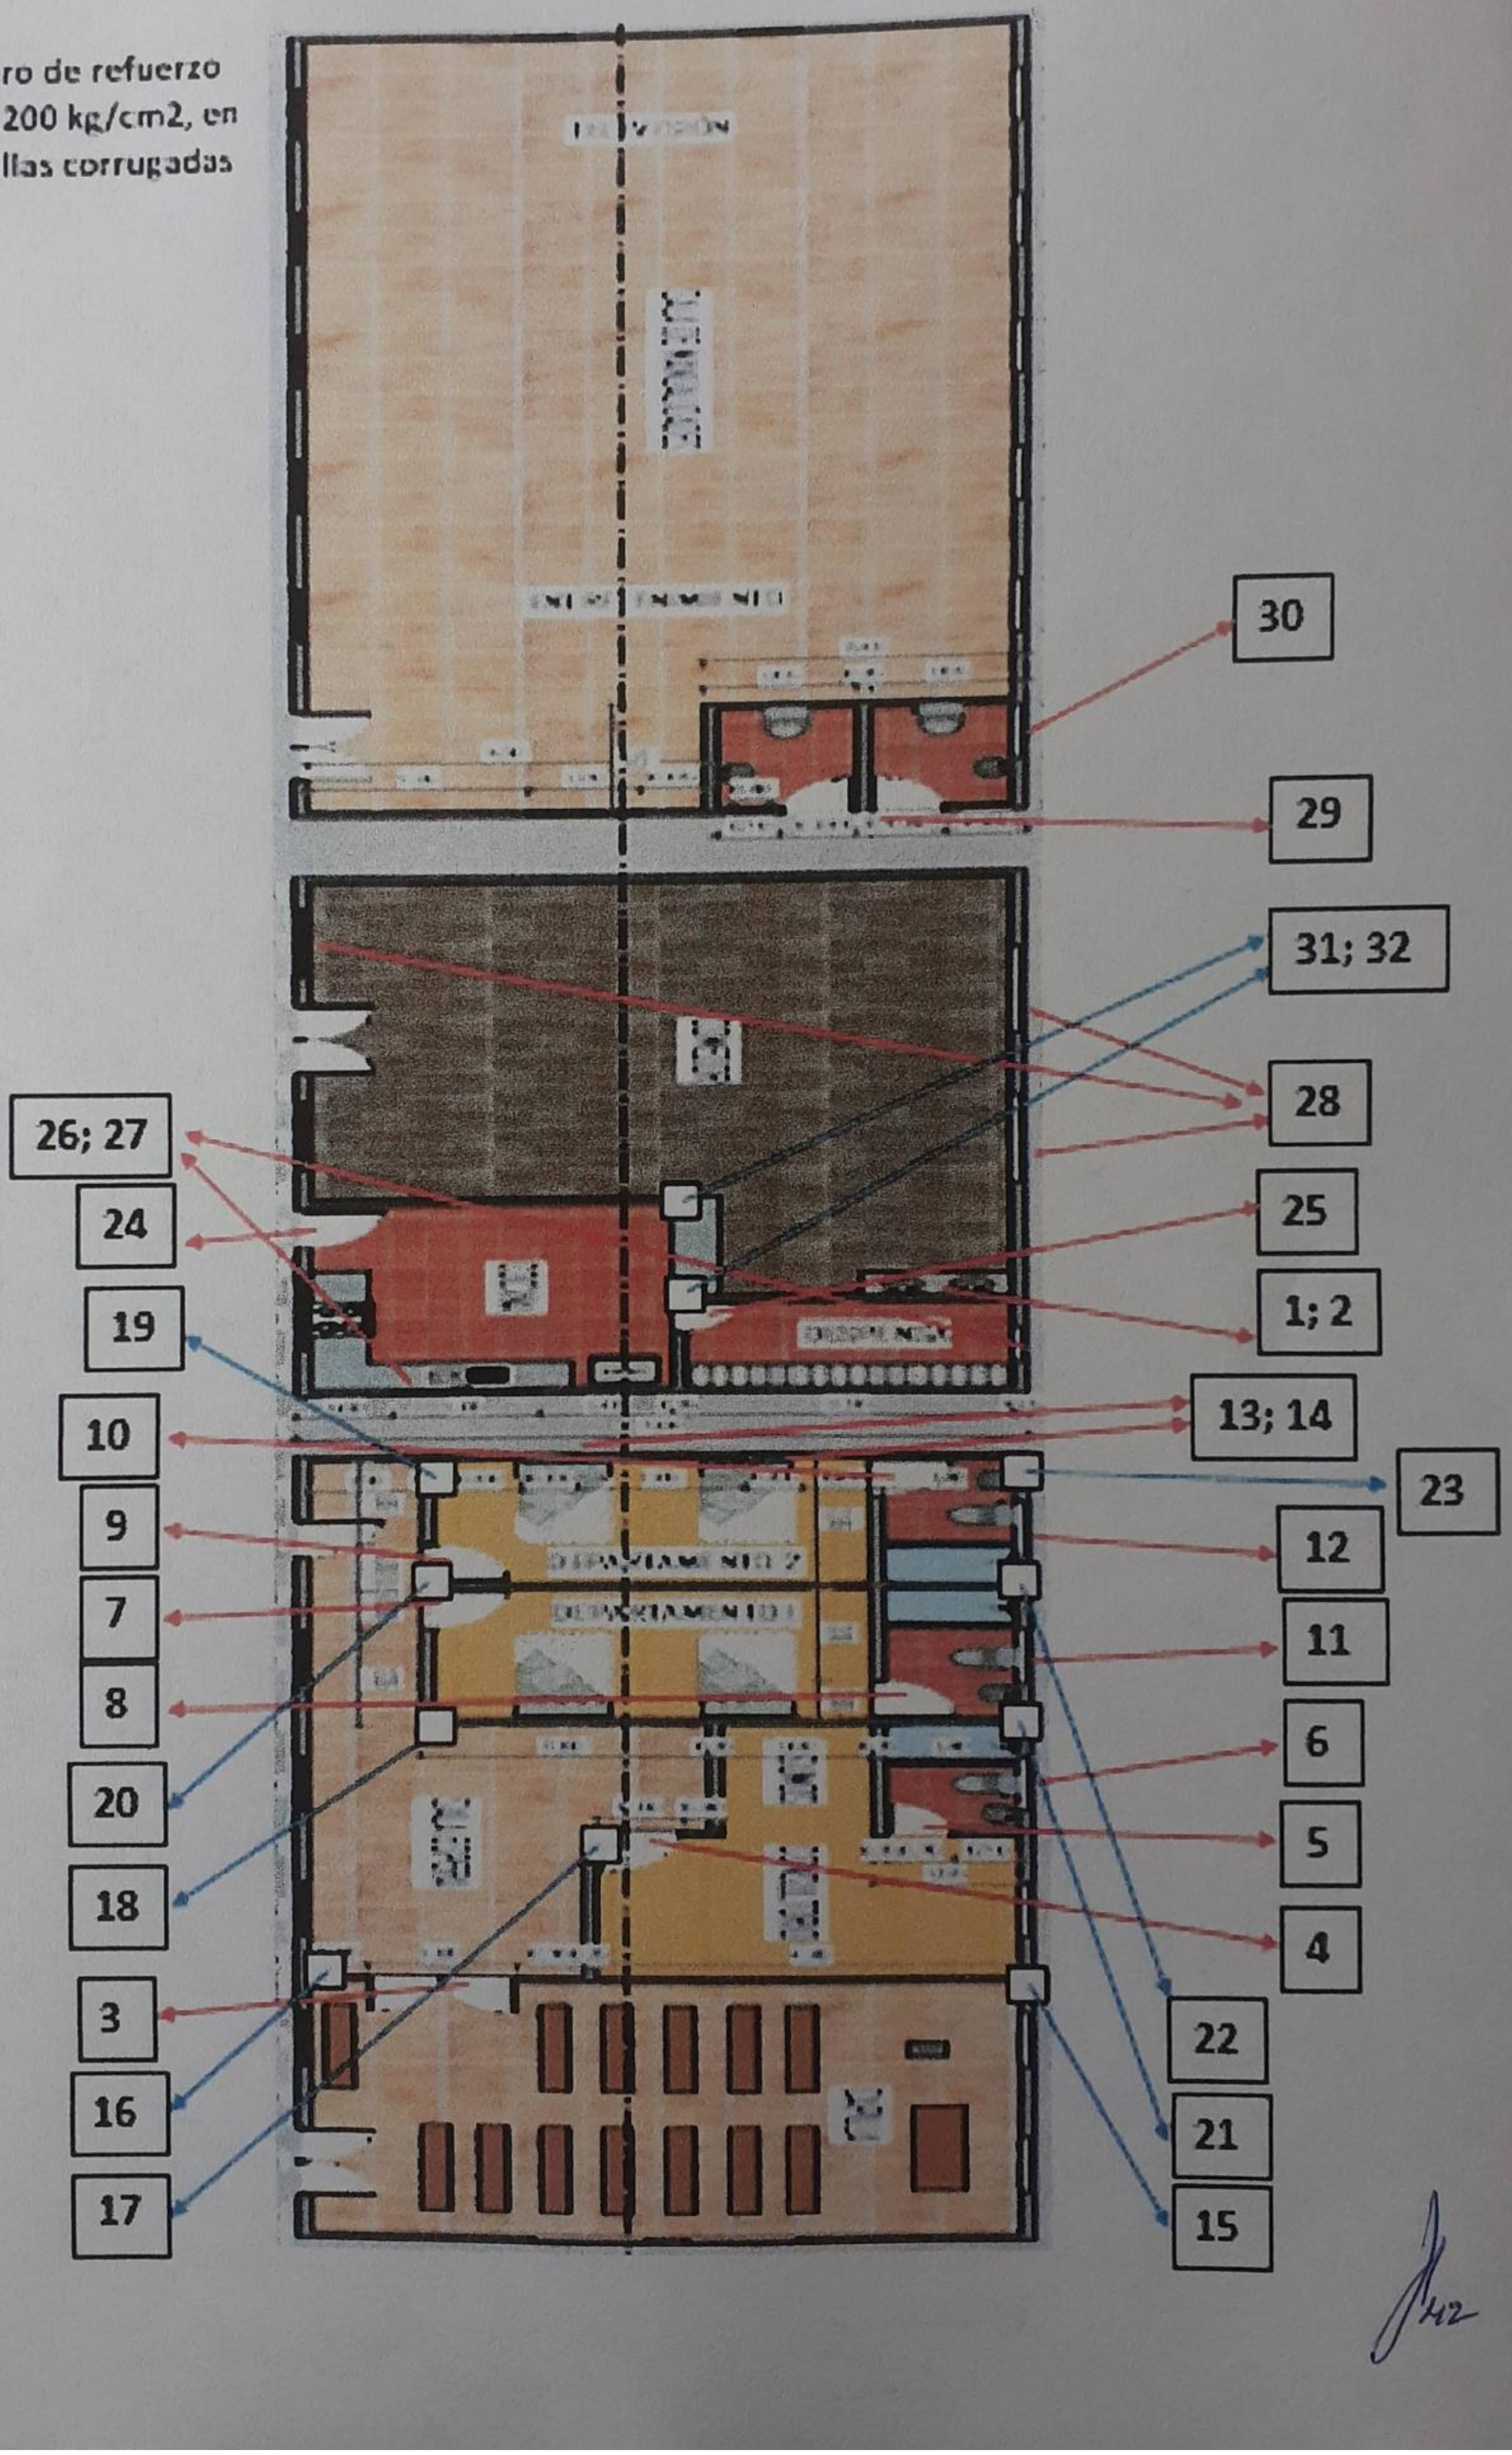


Excavación a mano en suelo sin clasificar

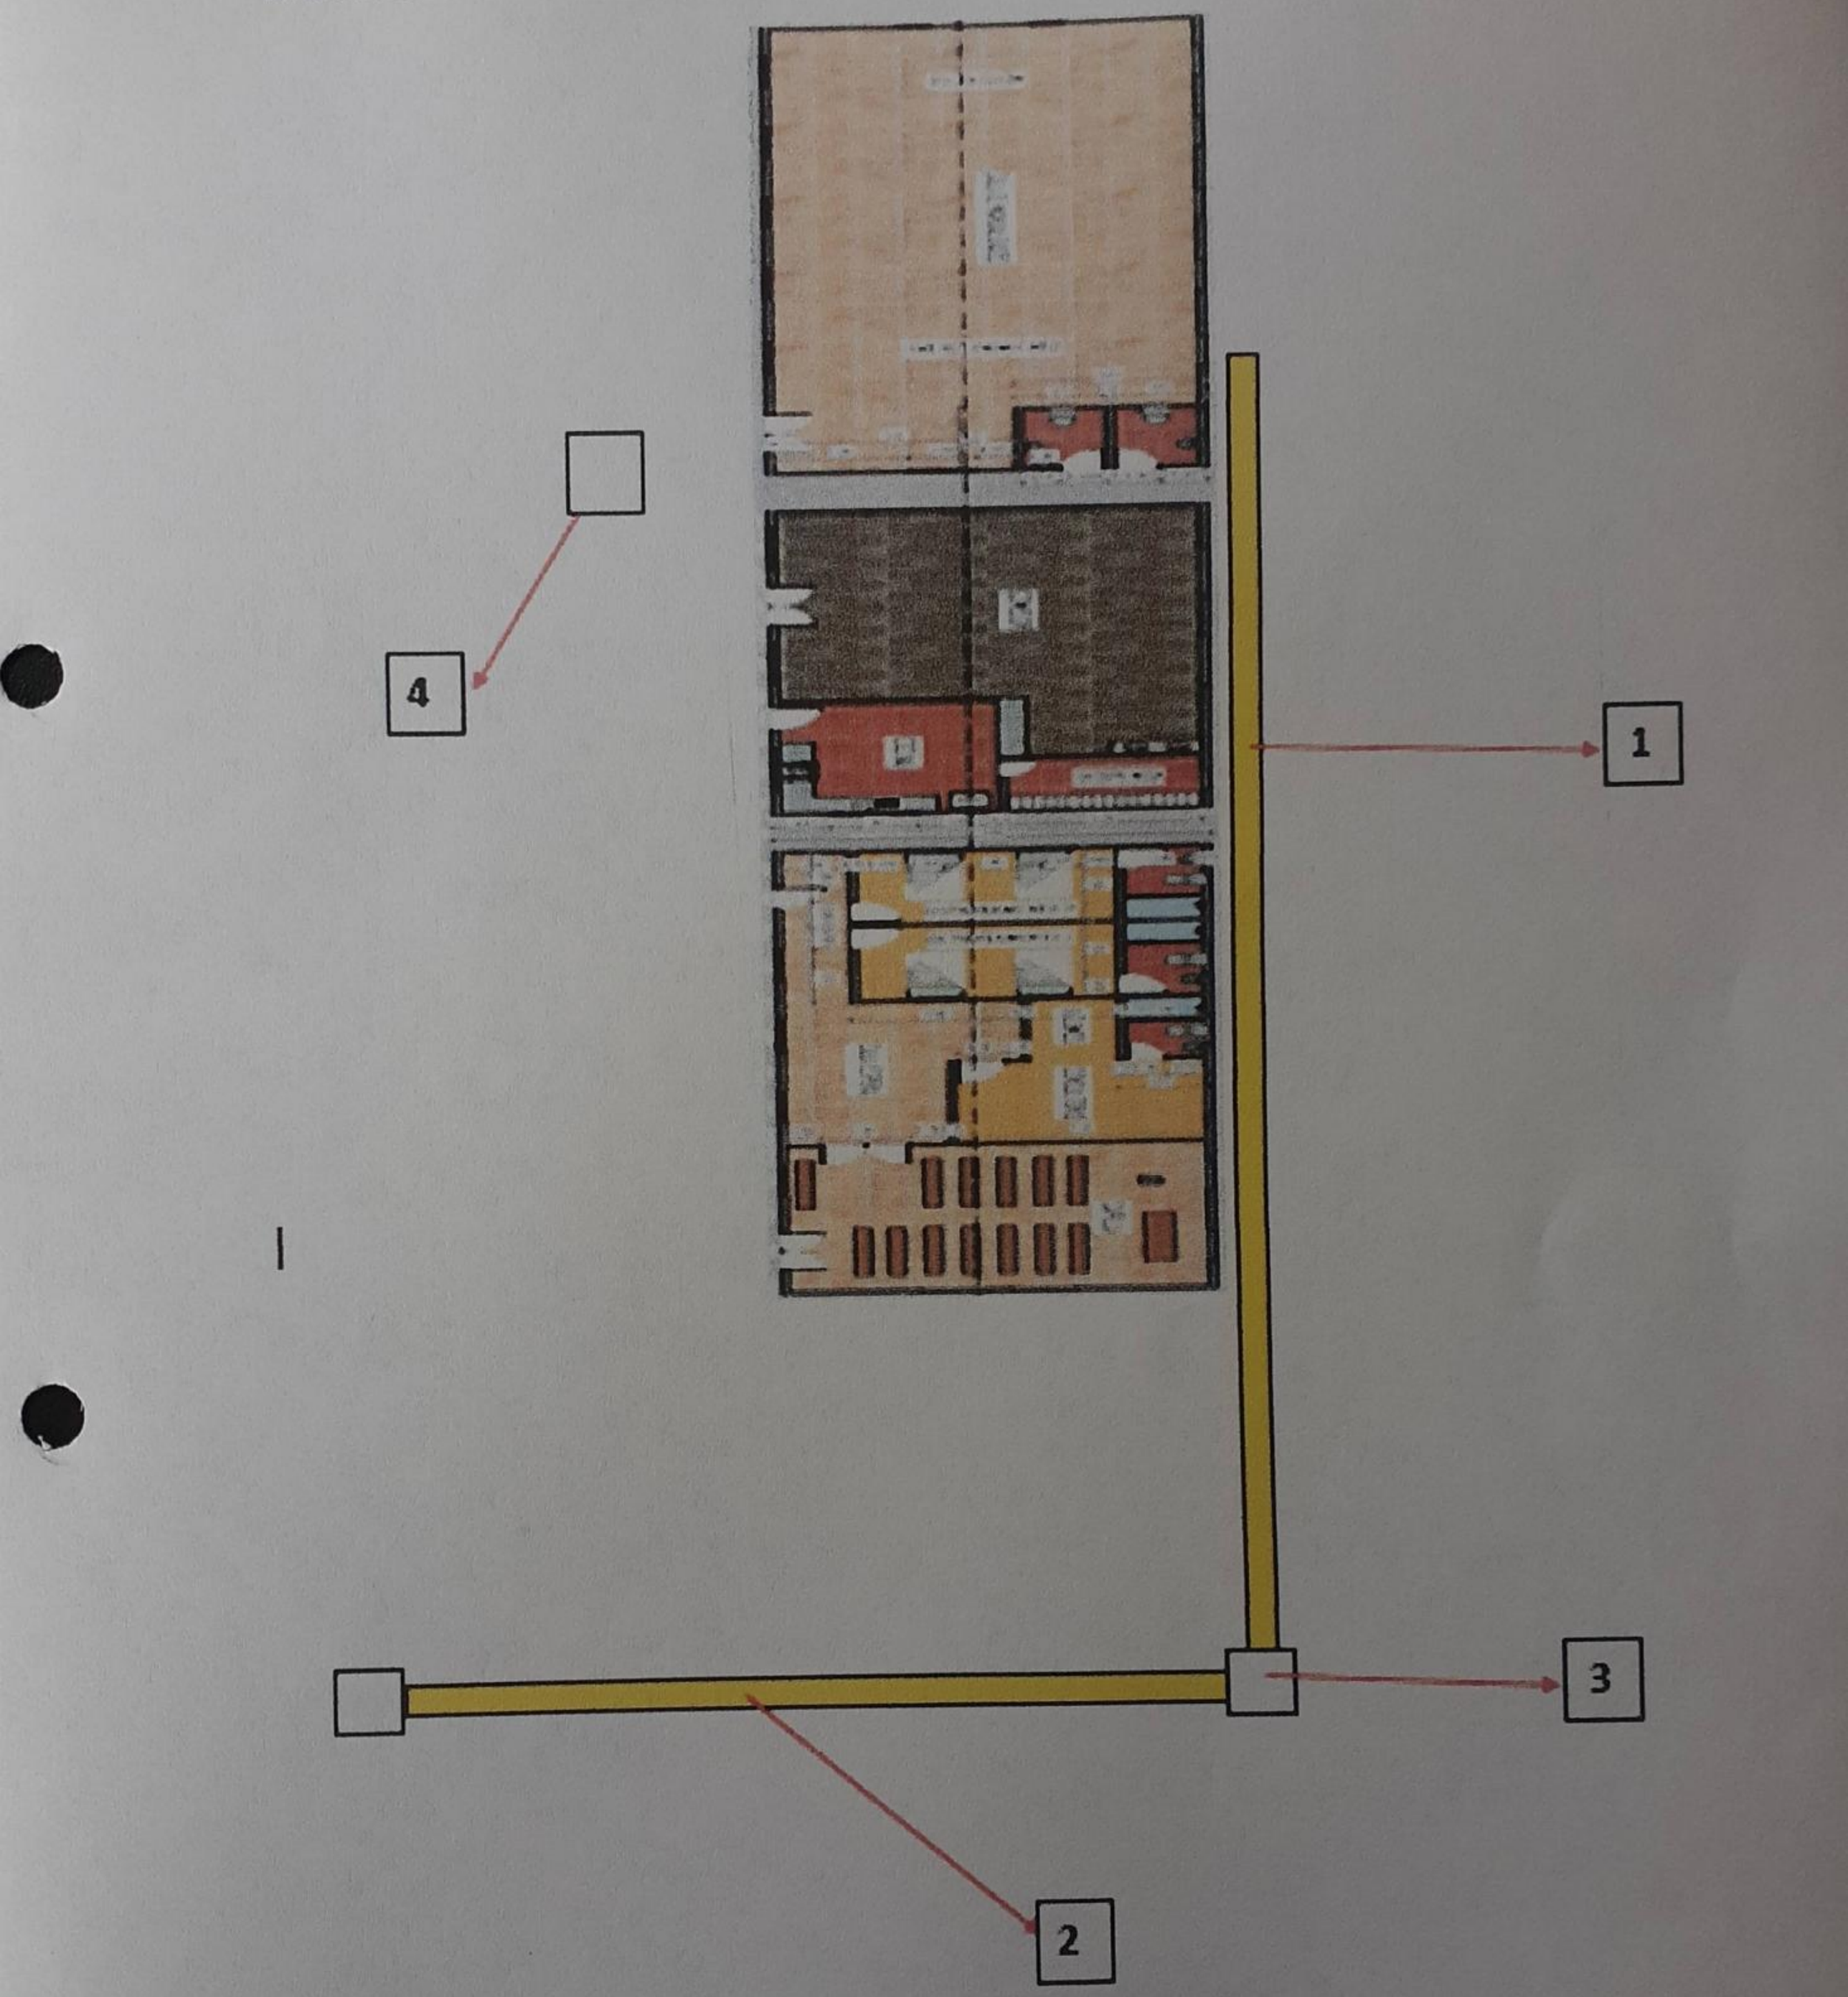


Scanned by TapScanner

Mamposteria de Ladrillo

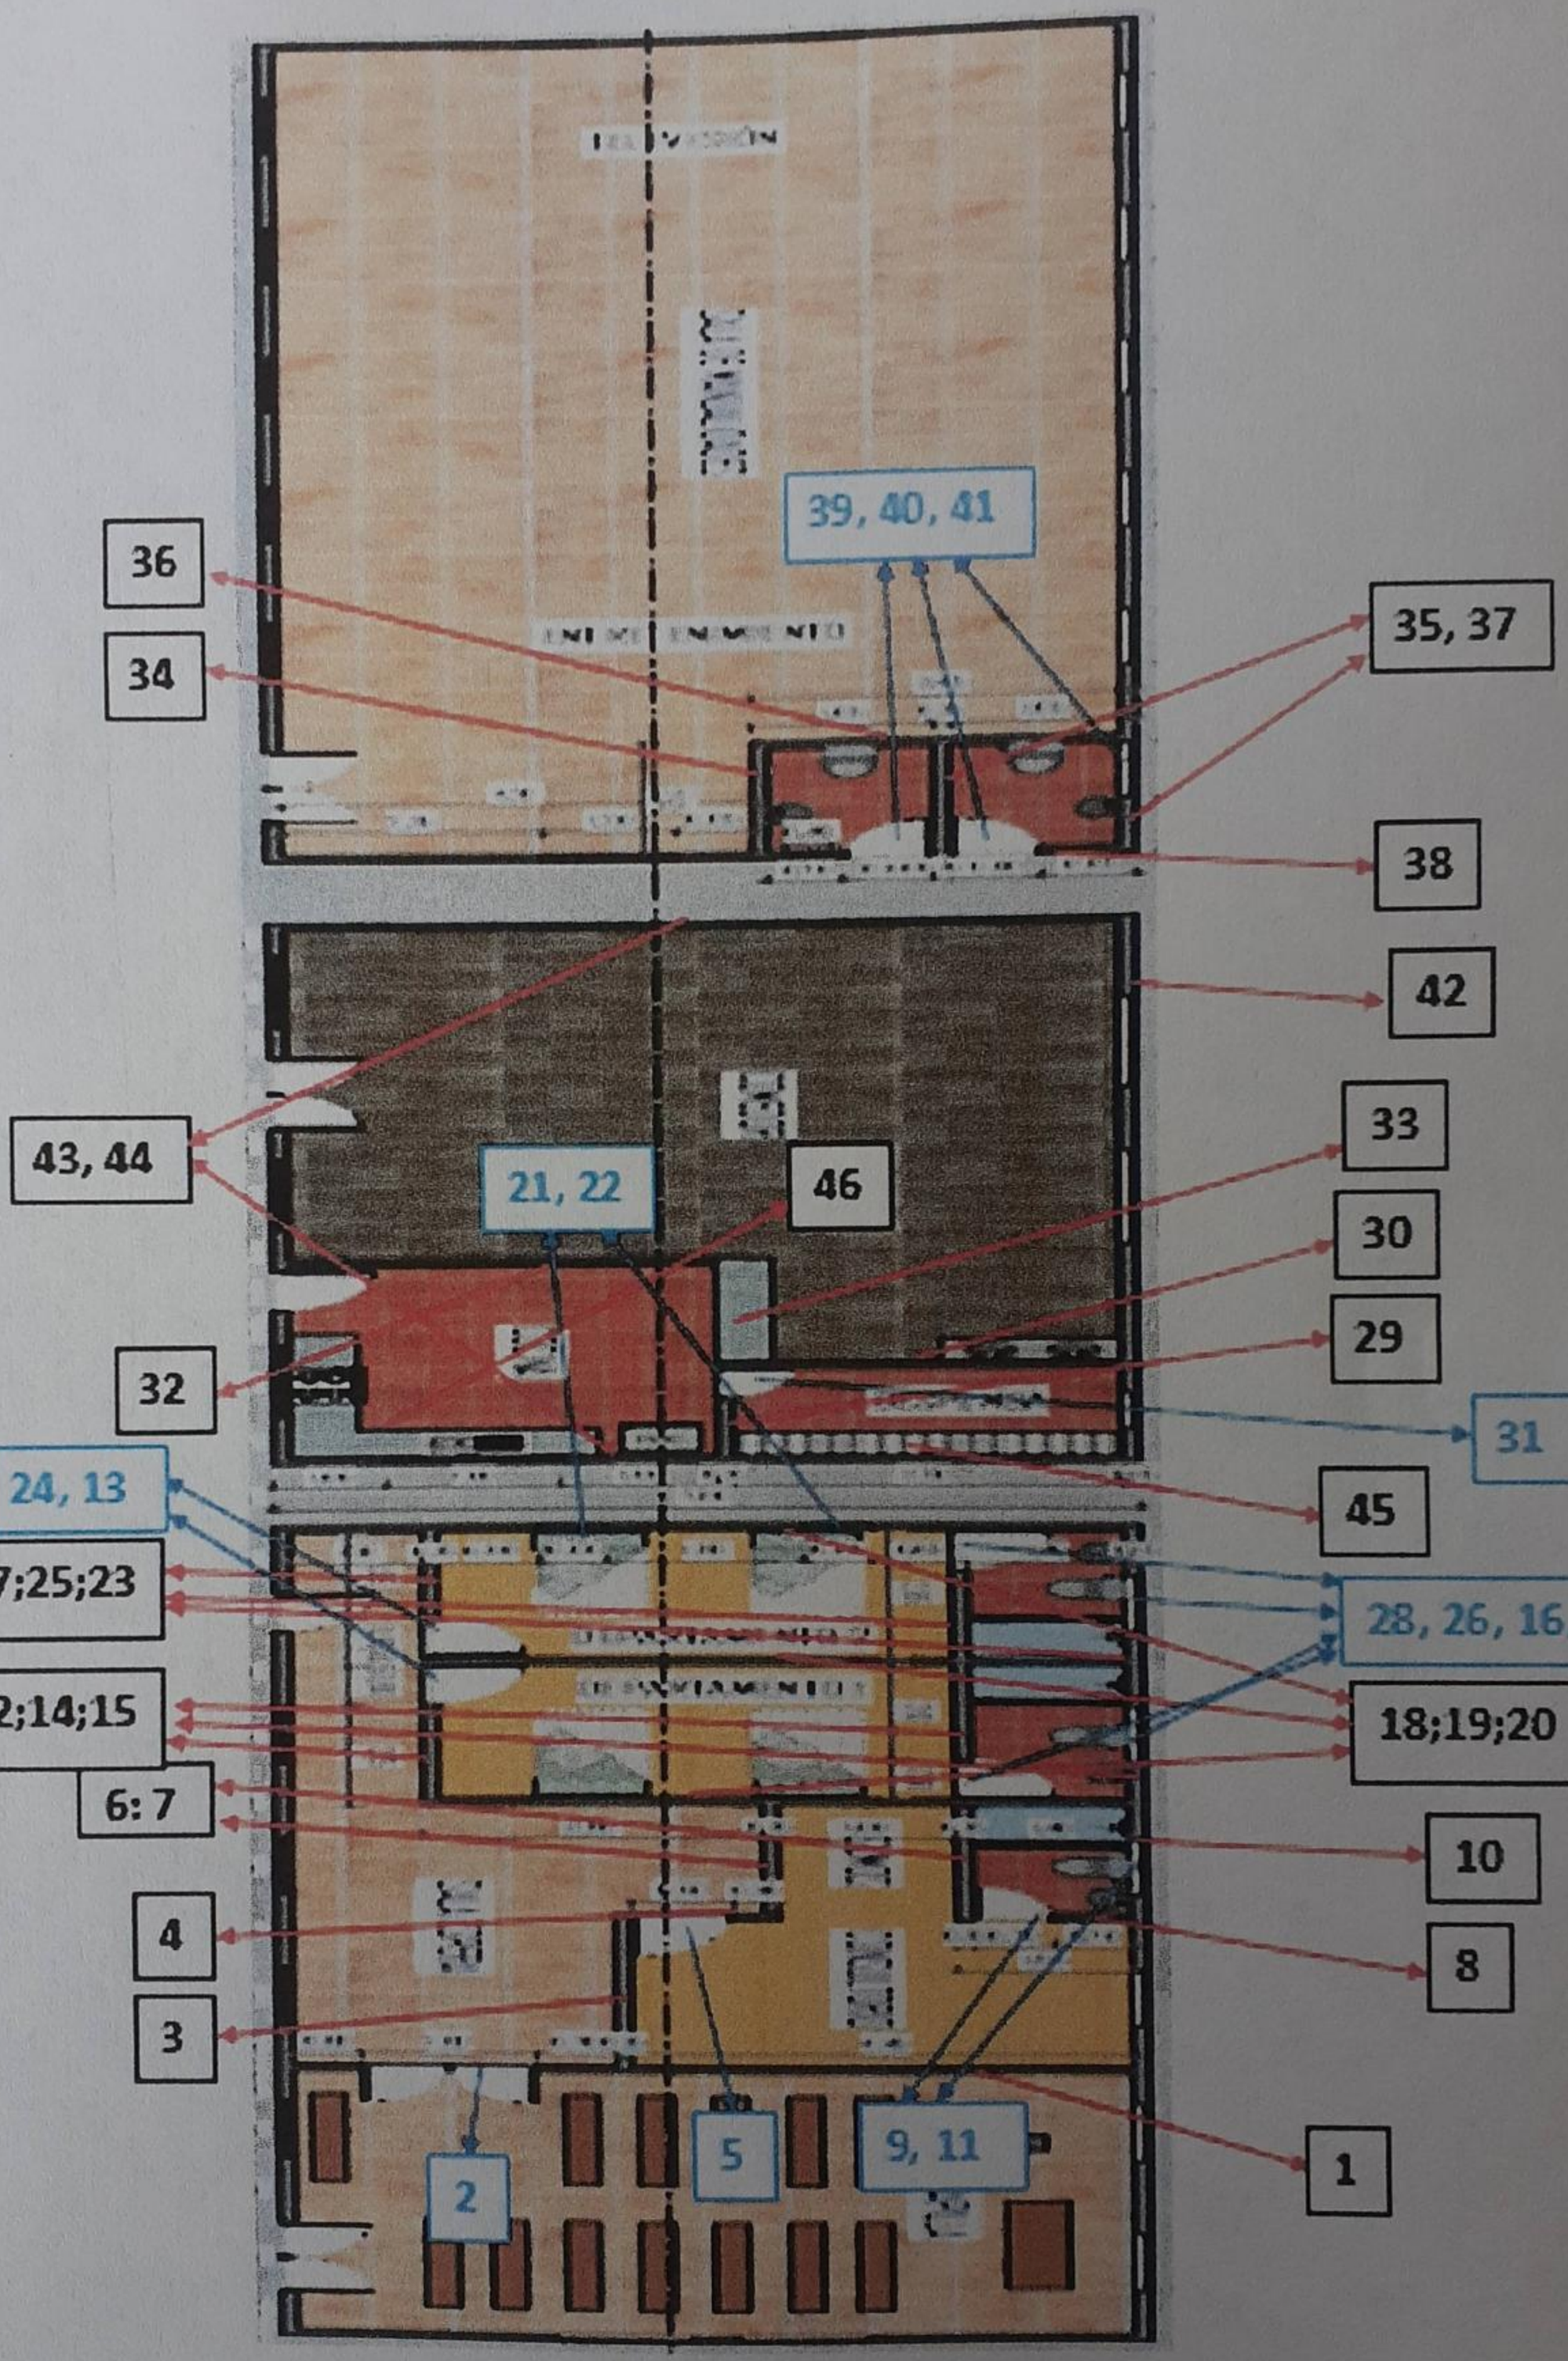


Scanned by TapScanner

ENCLUCIDO MORTERO 1:3

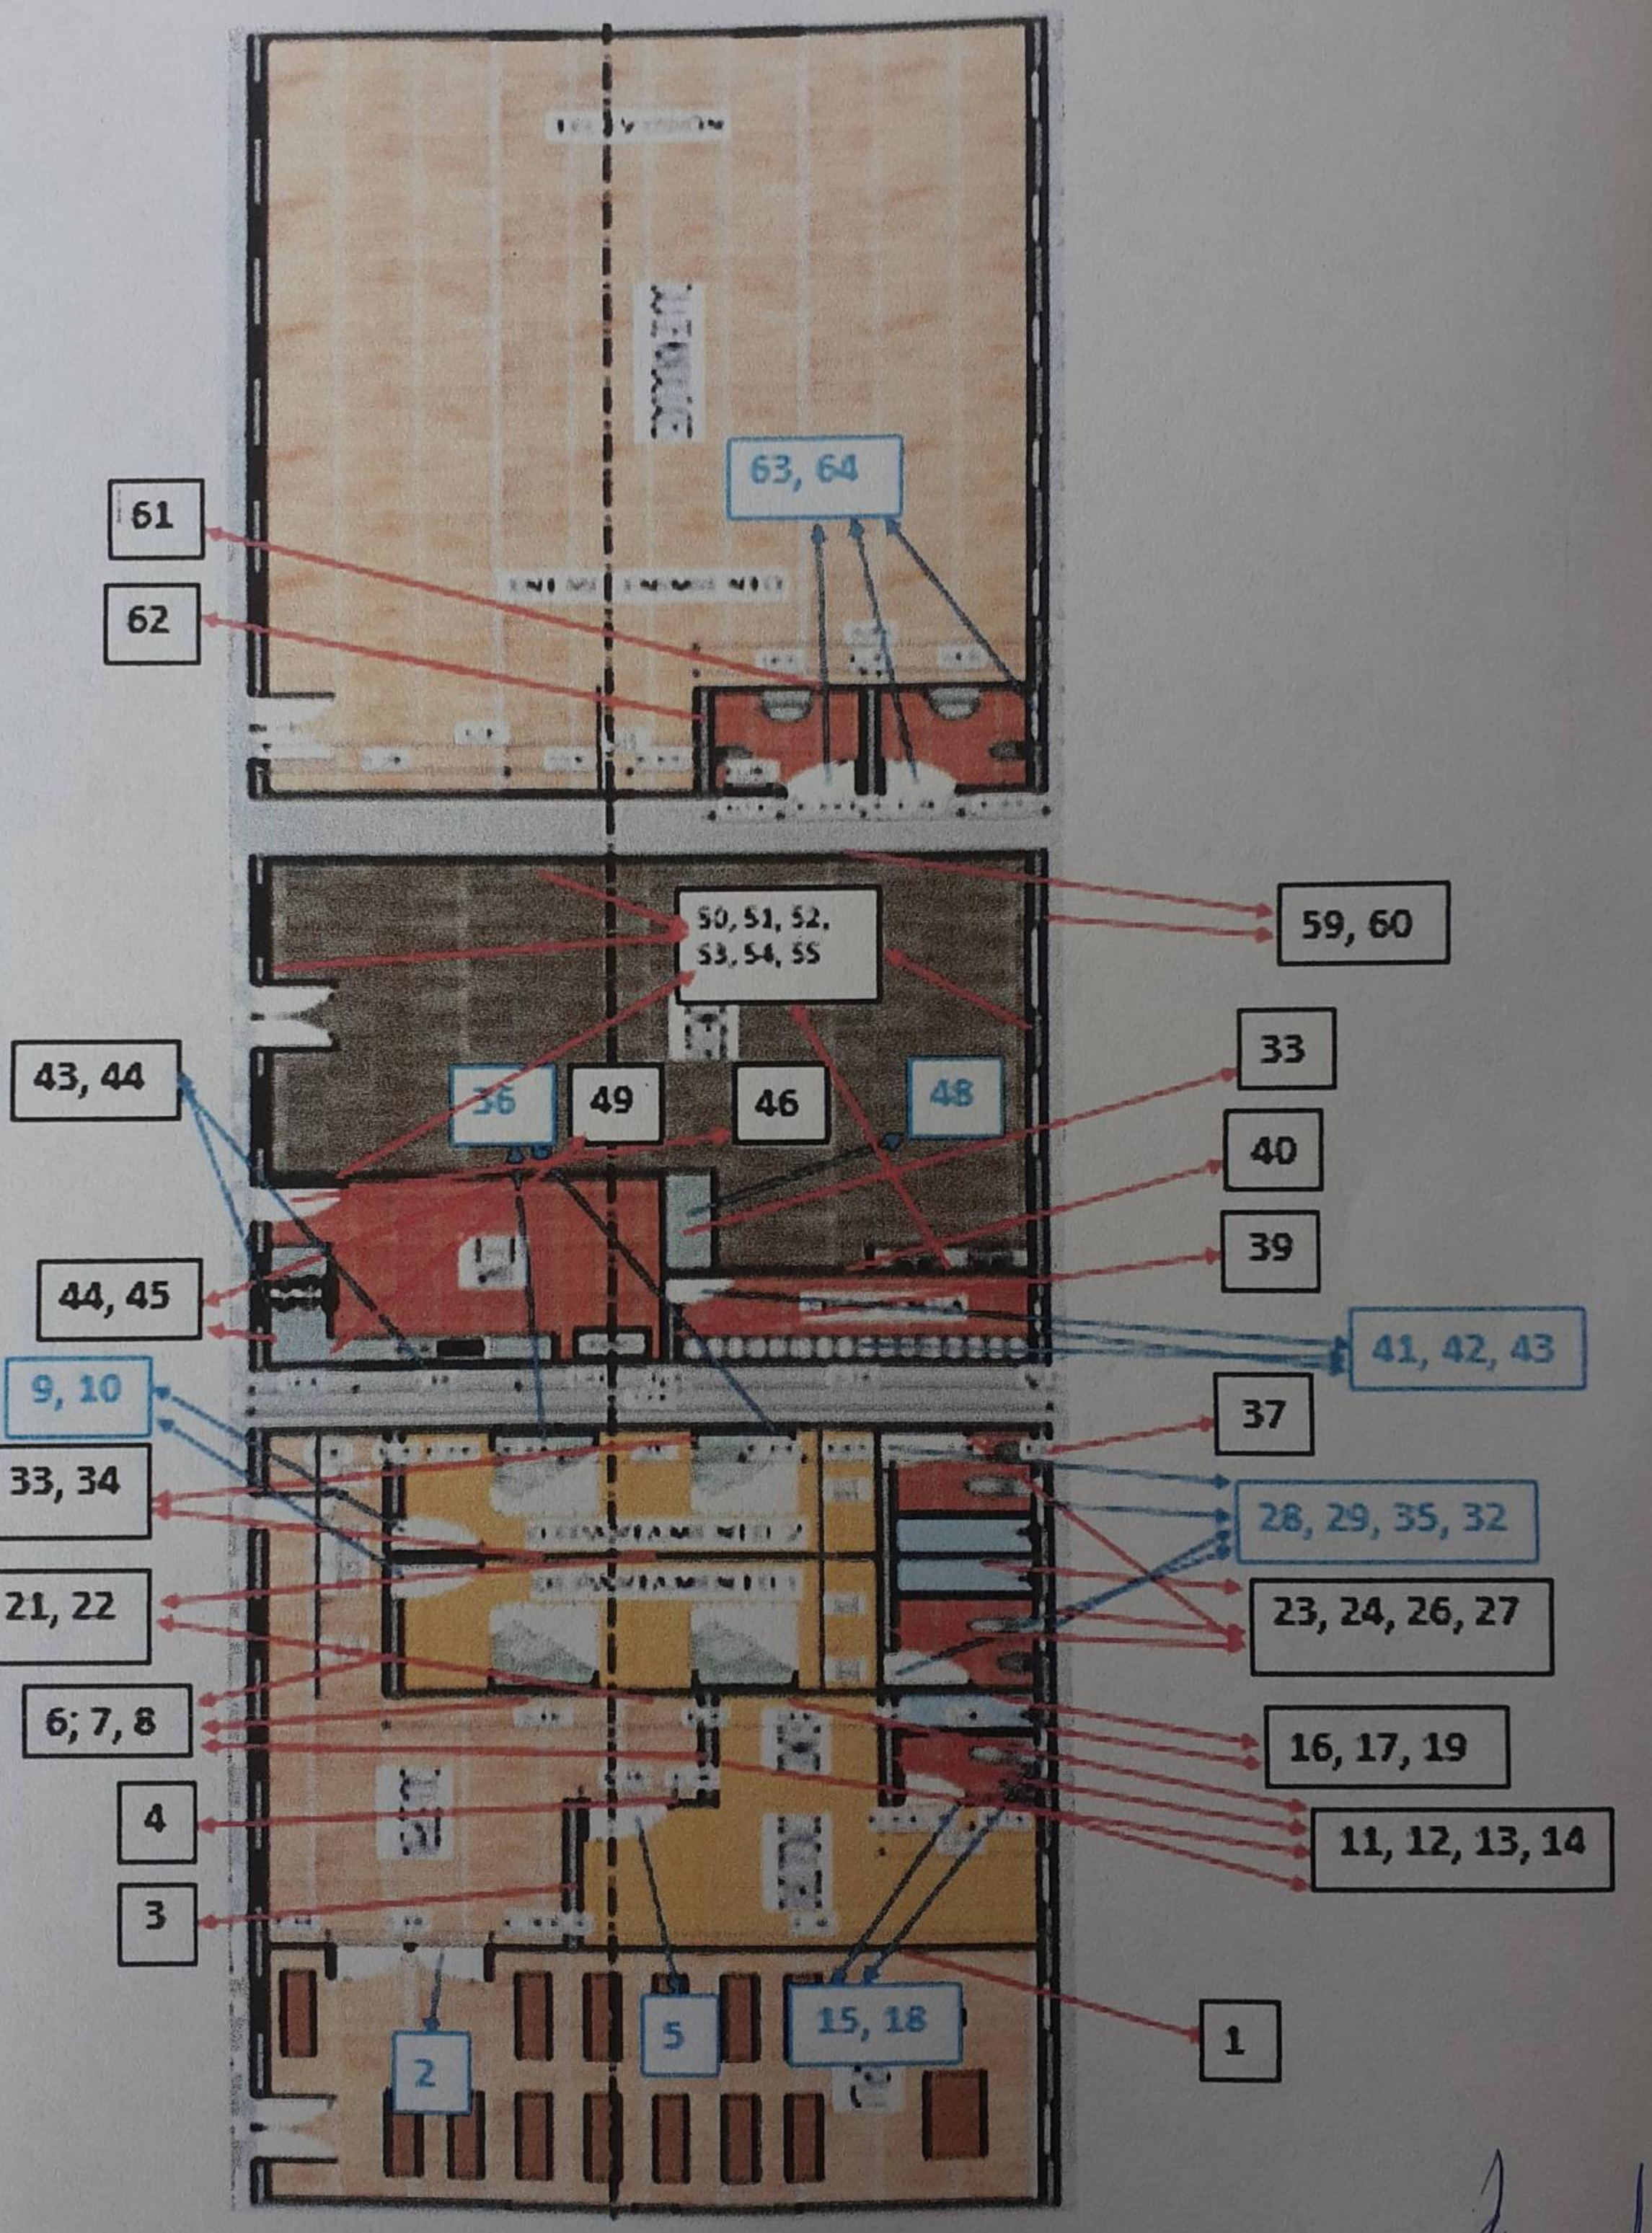


Scanned by TapScanner


CIELO RASO GYPSUM CON PERFILERIA

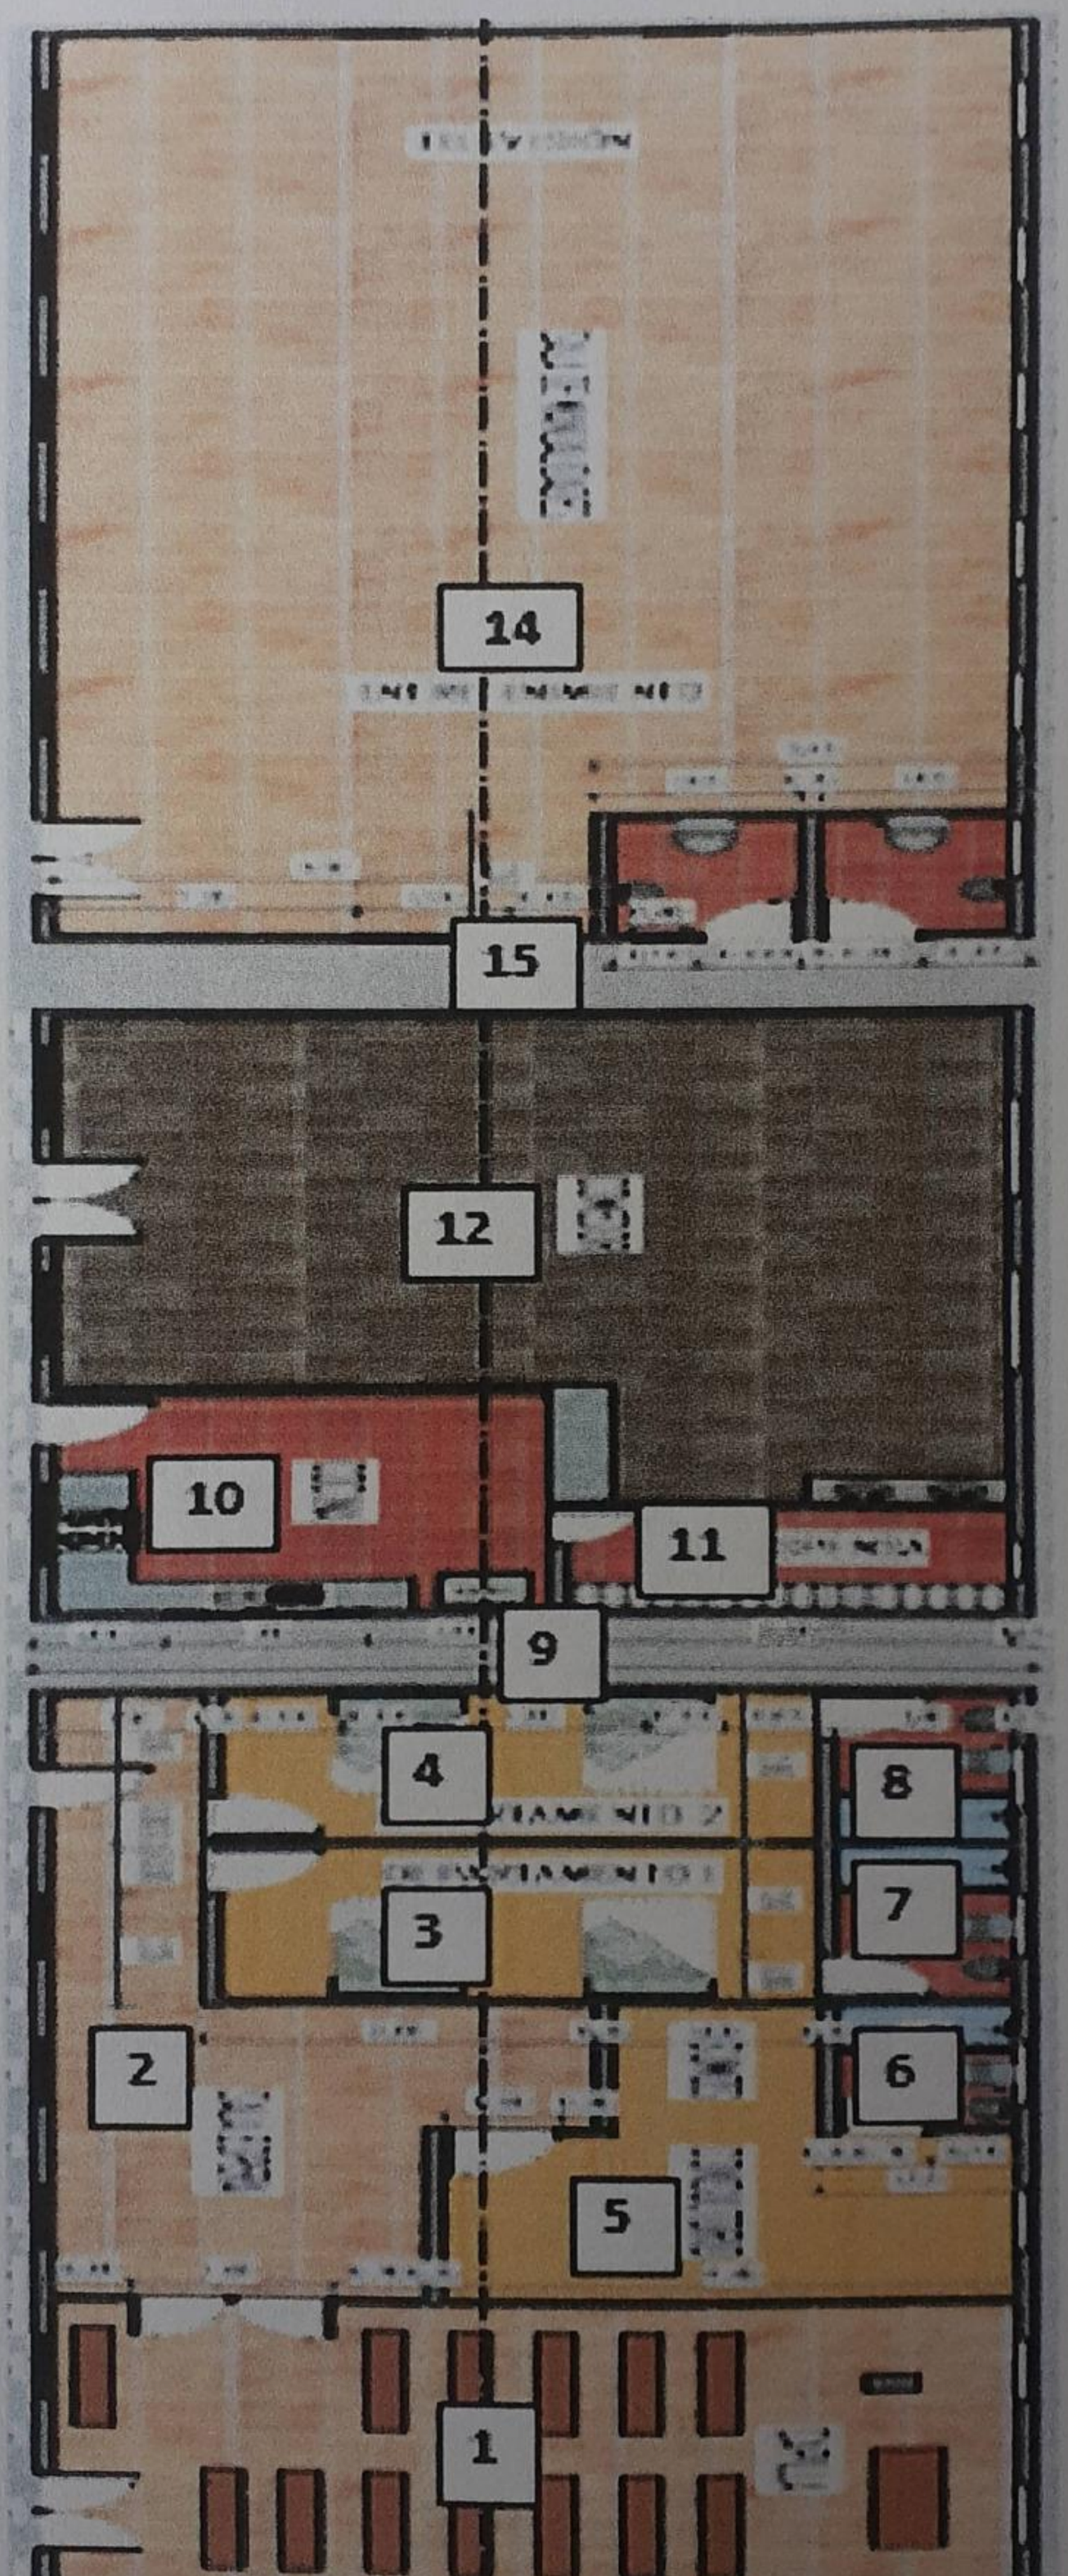

Scanned by TapScanner

ACERO ESTRUCTURAL (BLOQUE 1 SIMILAR BLOQUE 3)

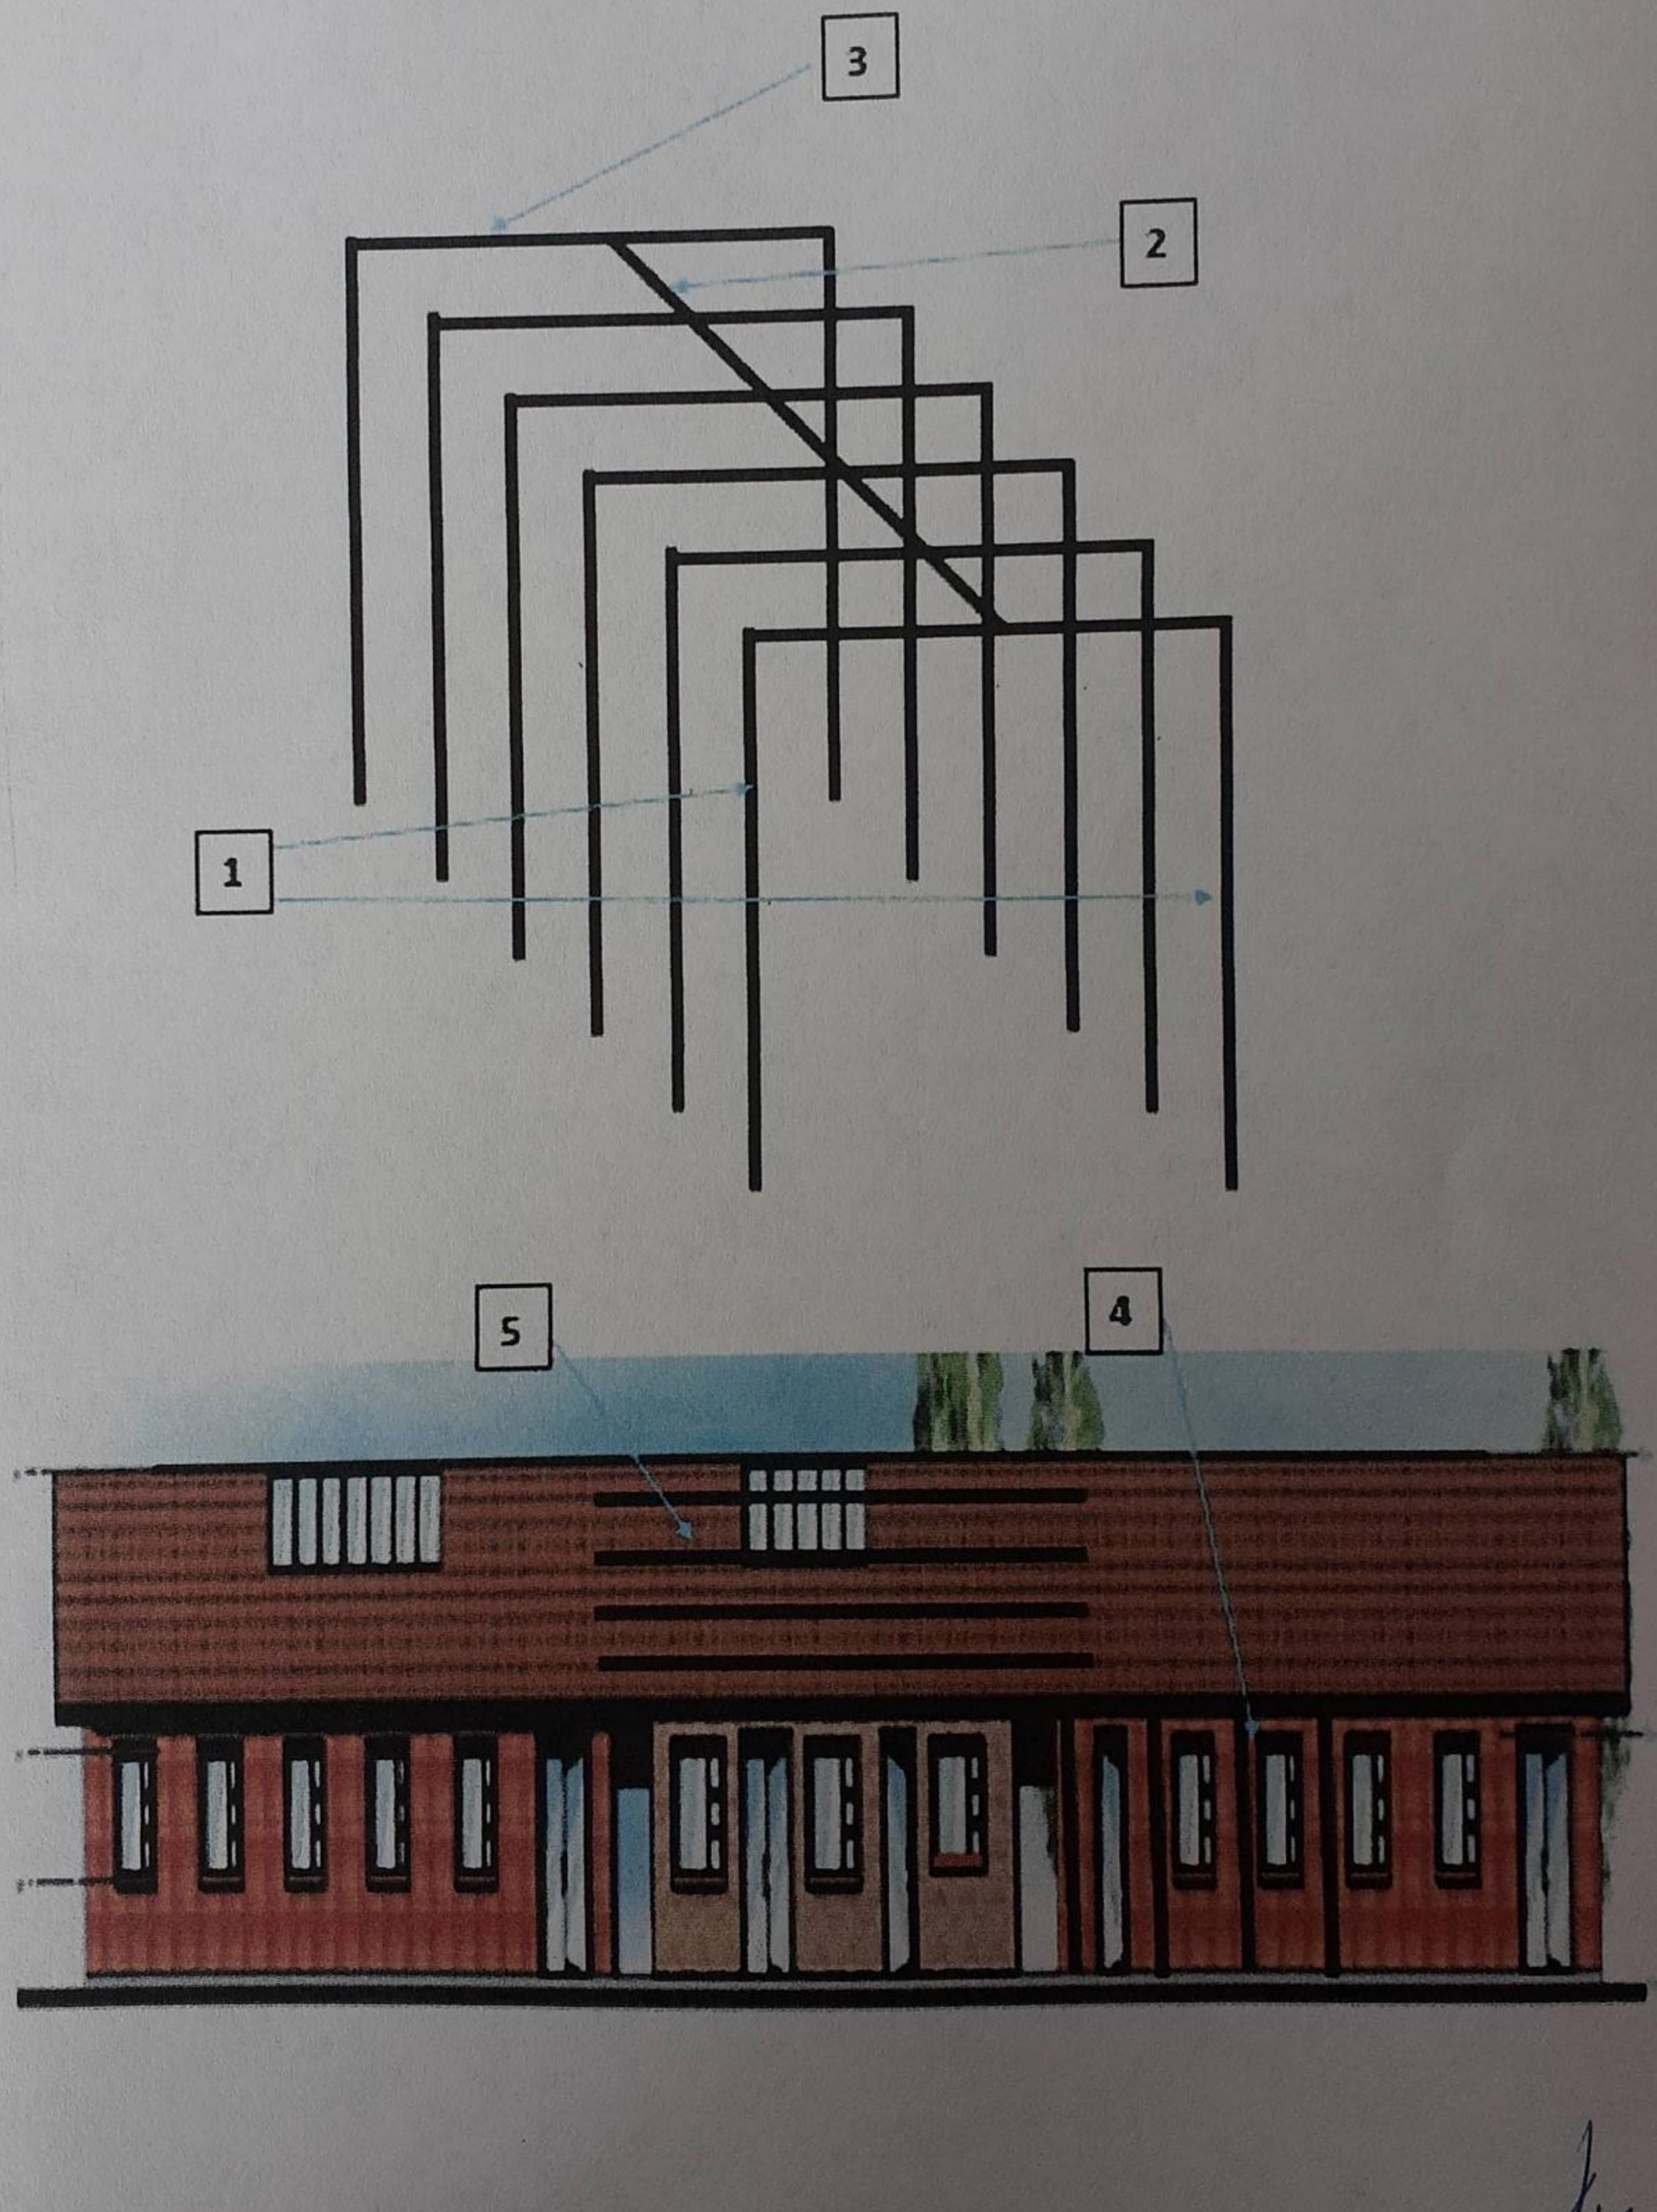

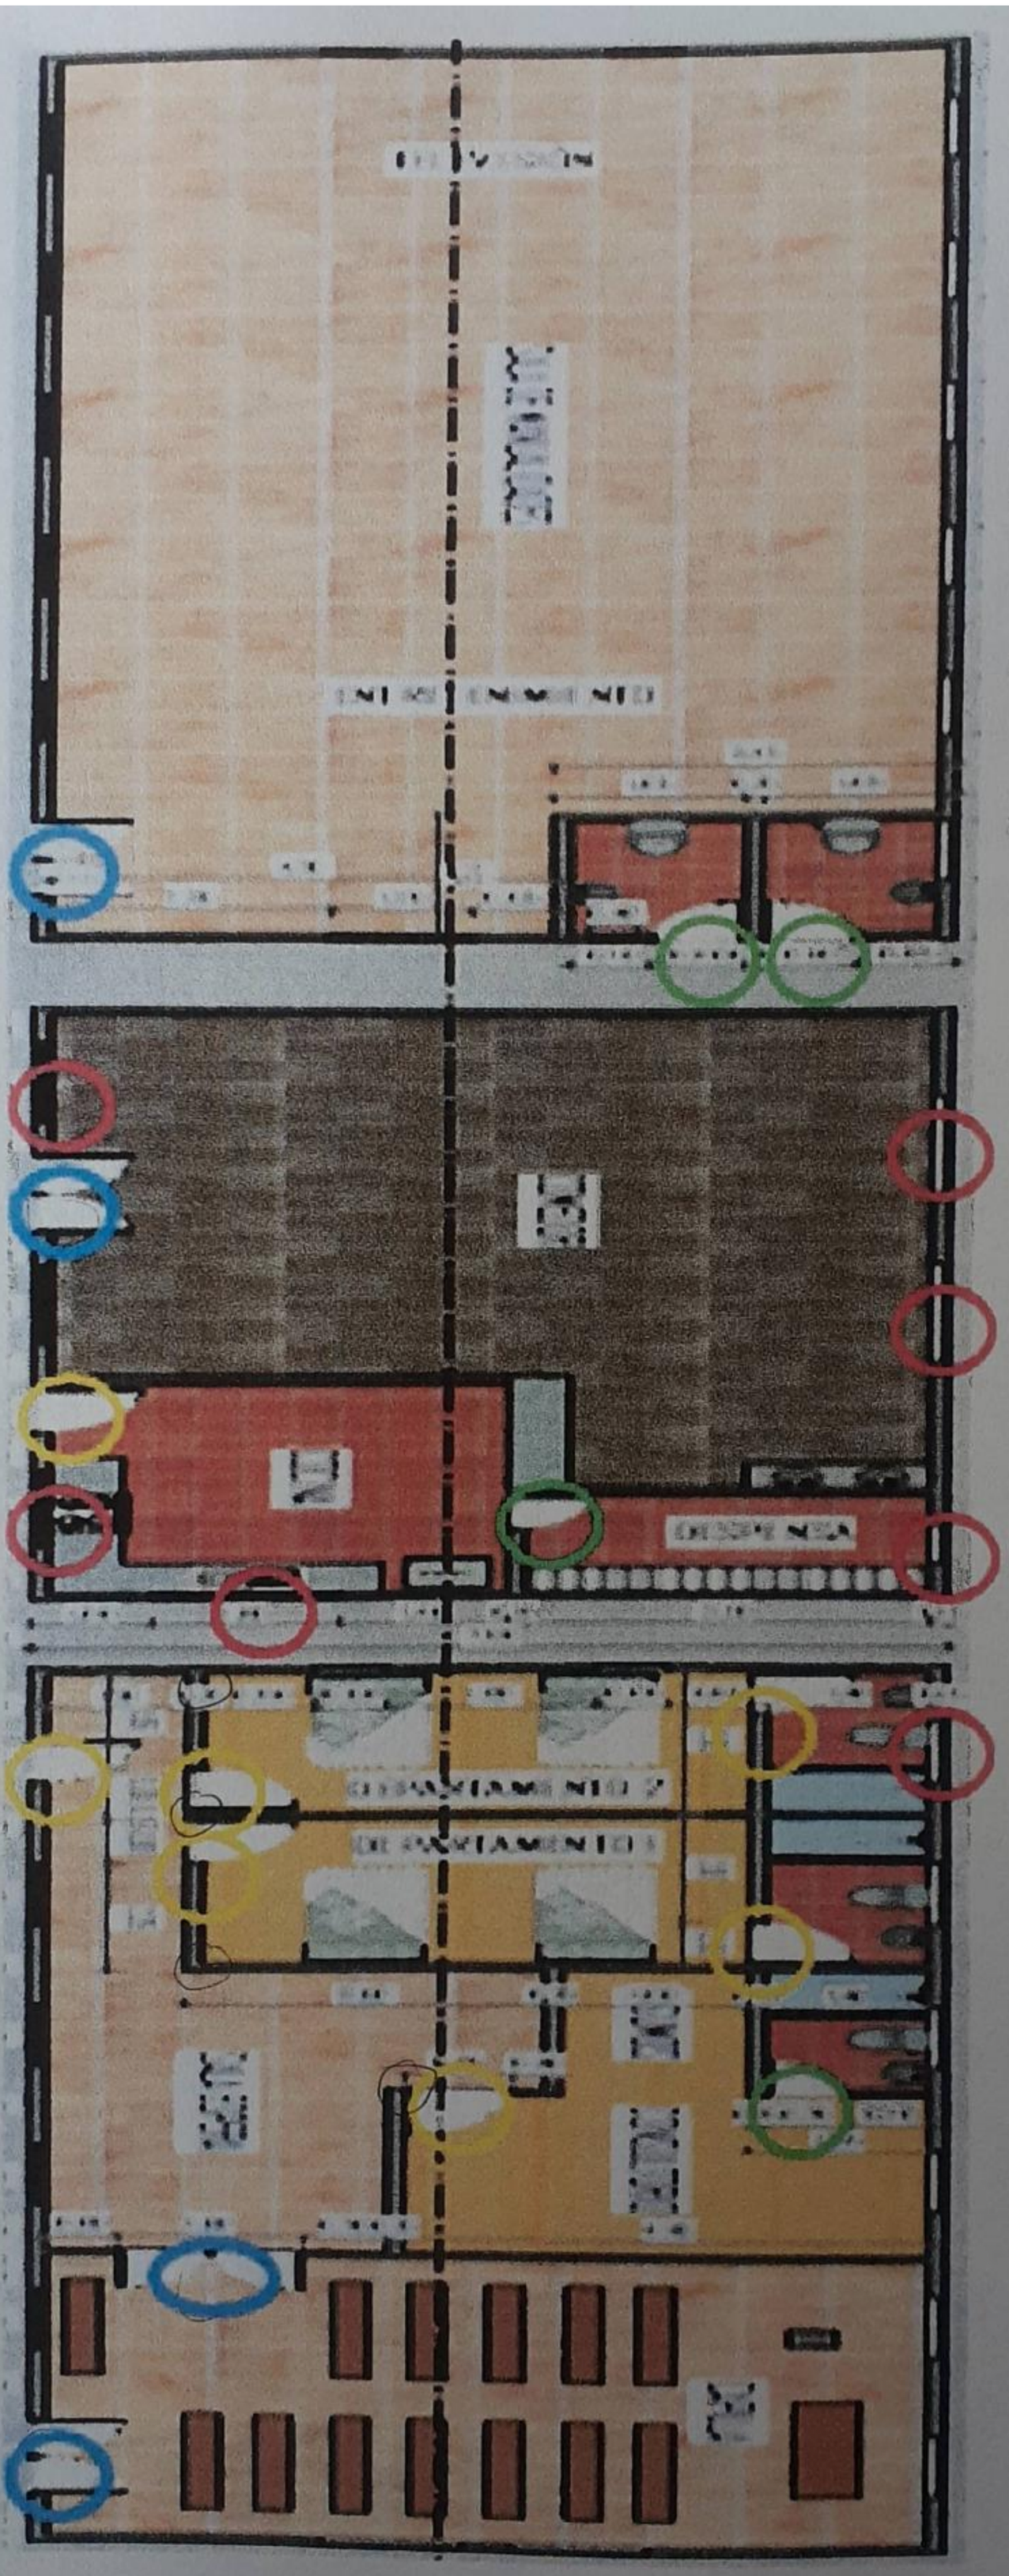

PUERTAS Y VENTANAS

PUERTA ALUMINIO 1.6 x 2.5


VENTANA ALUMINIO
MADERADO 1.35 x 1.5

PUERTA MADERA 0.9 x 2.1

PUERTA MADERA 0.7 x 2.1

Scanned by TapScanner

PISO FLOTANTE

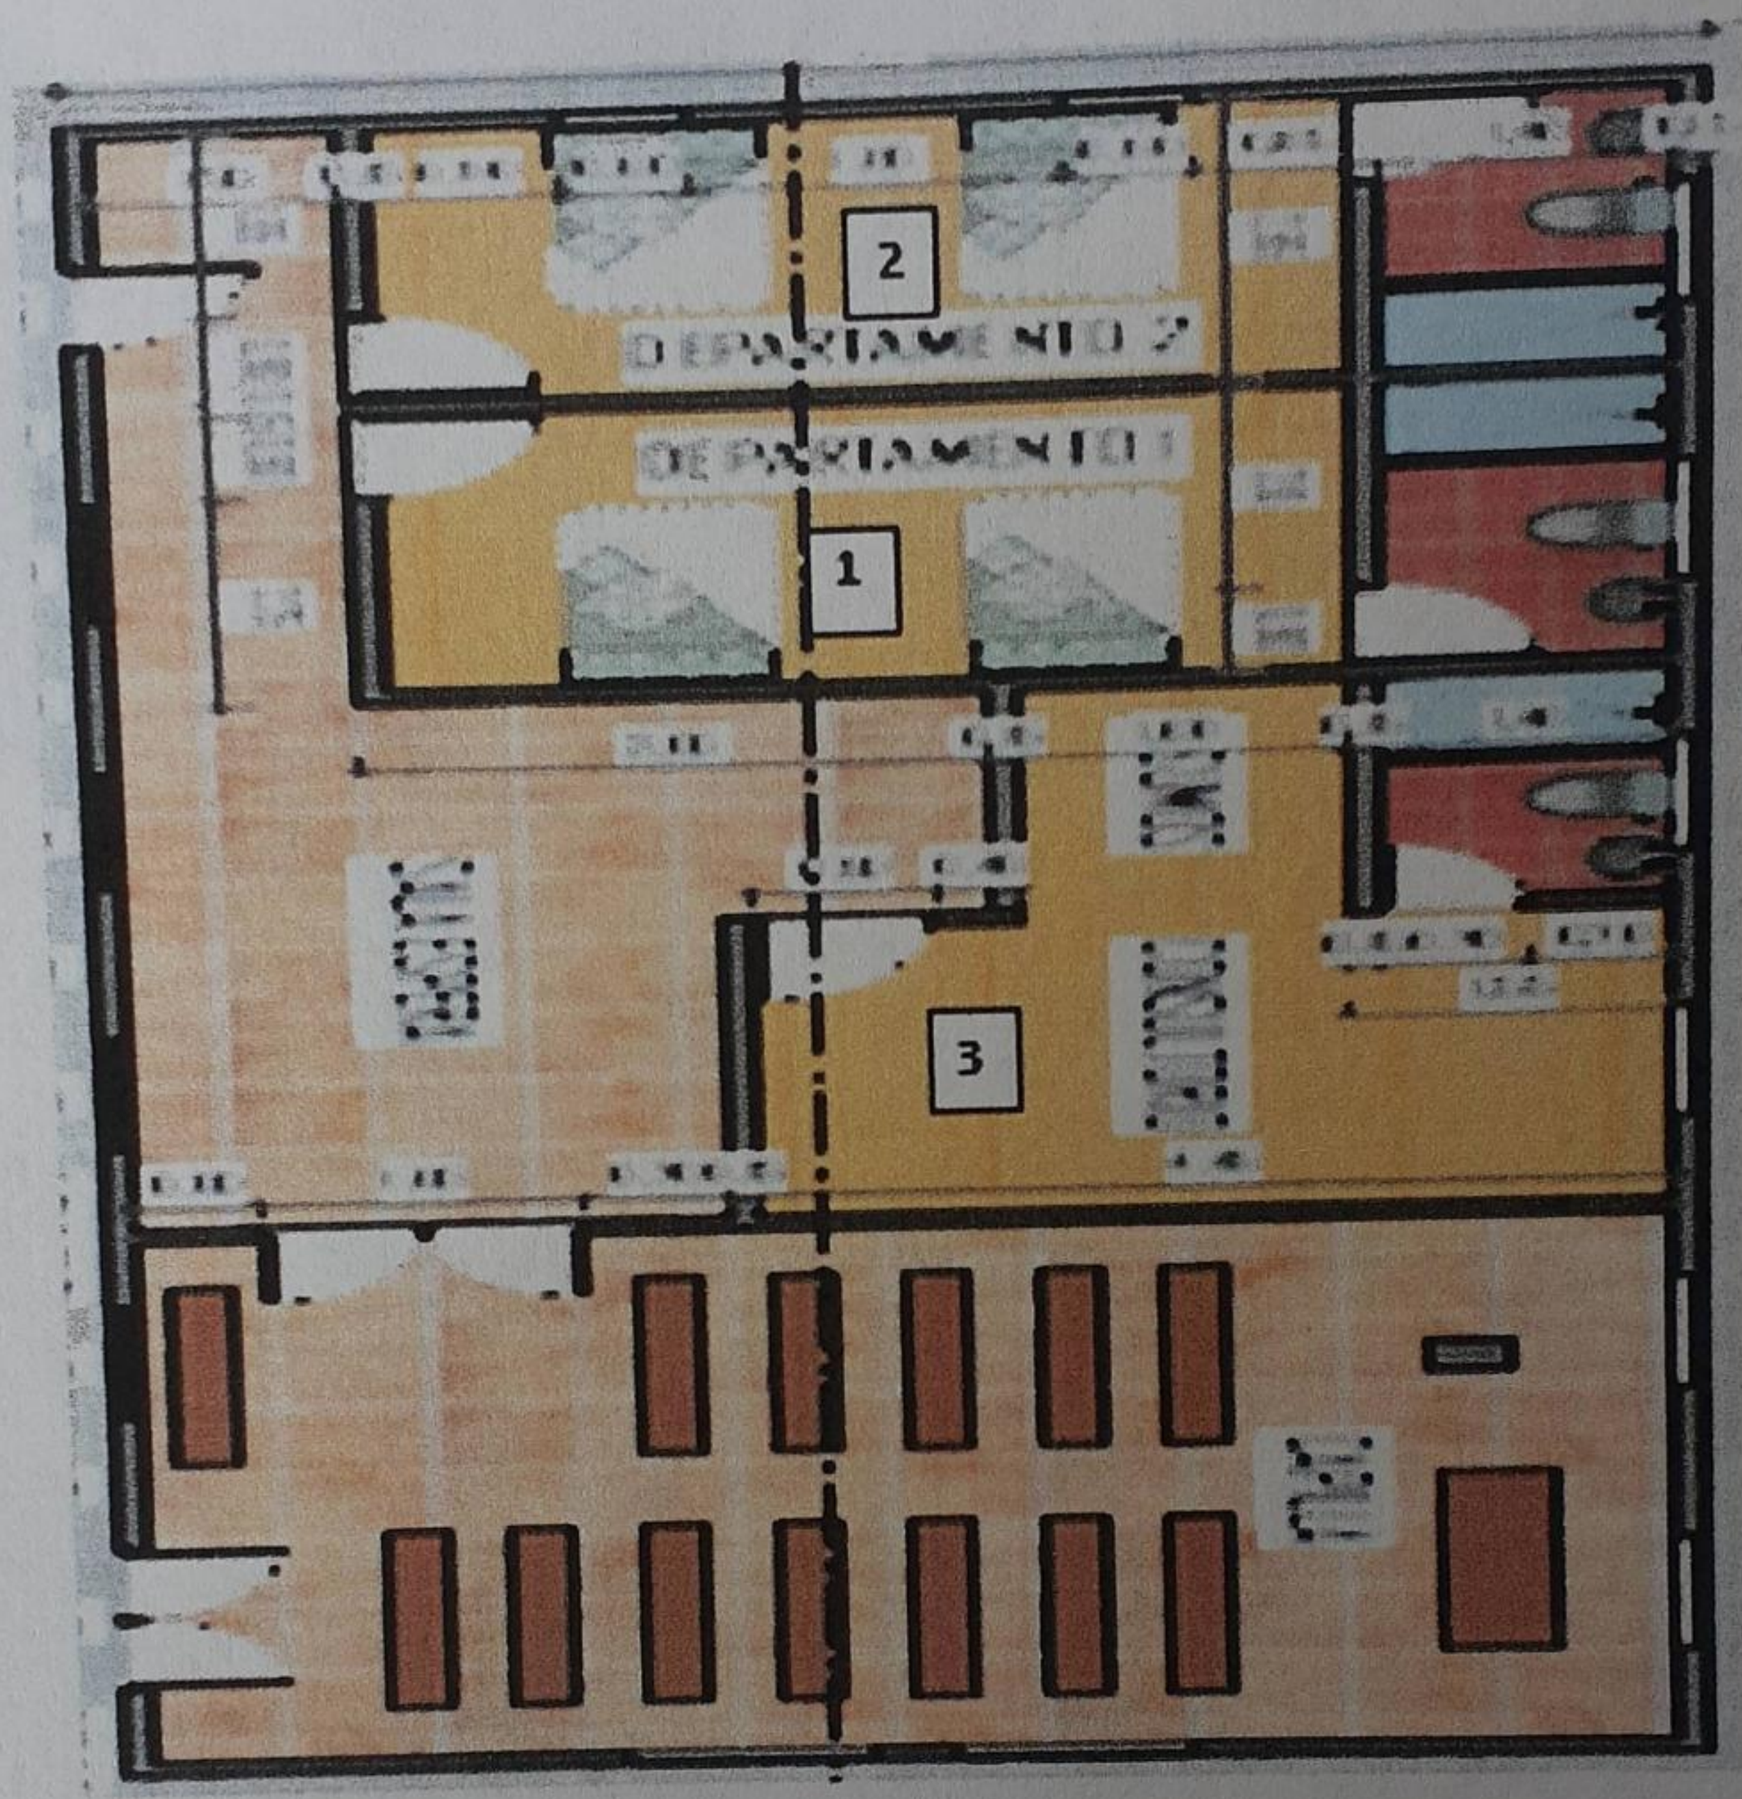


Scanned by TapScanner

SUMINISTRO Y COLOCACION DE CERAMICA TIPO A ANTIDESLIZANTE

Scanned by TapScanner

SUMINISTRO Y COLOCACION DE CERAMICA DE PARED

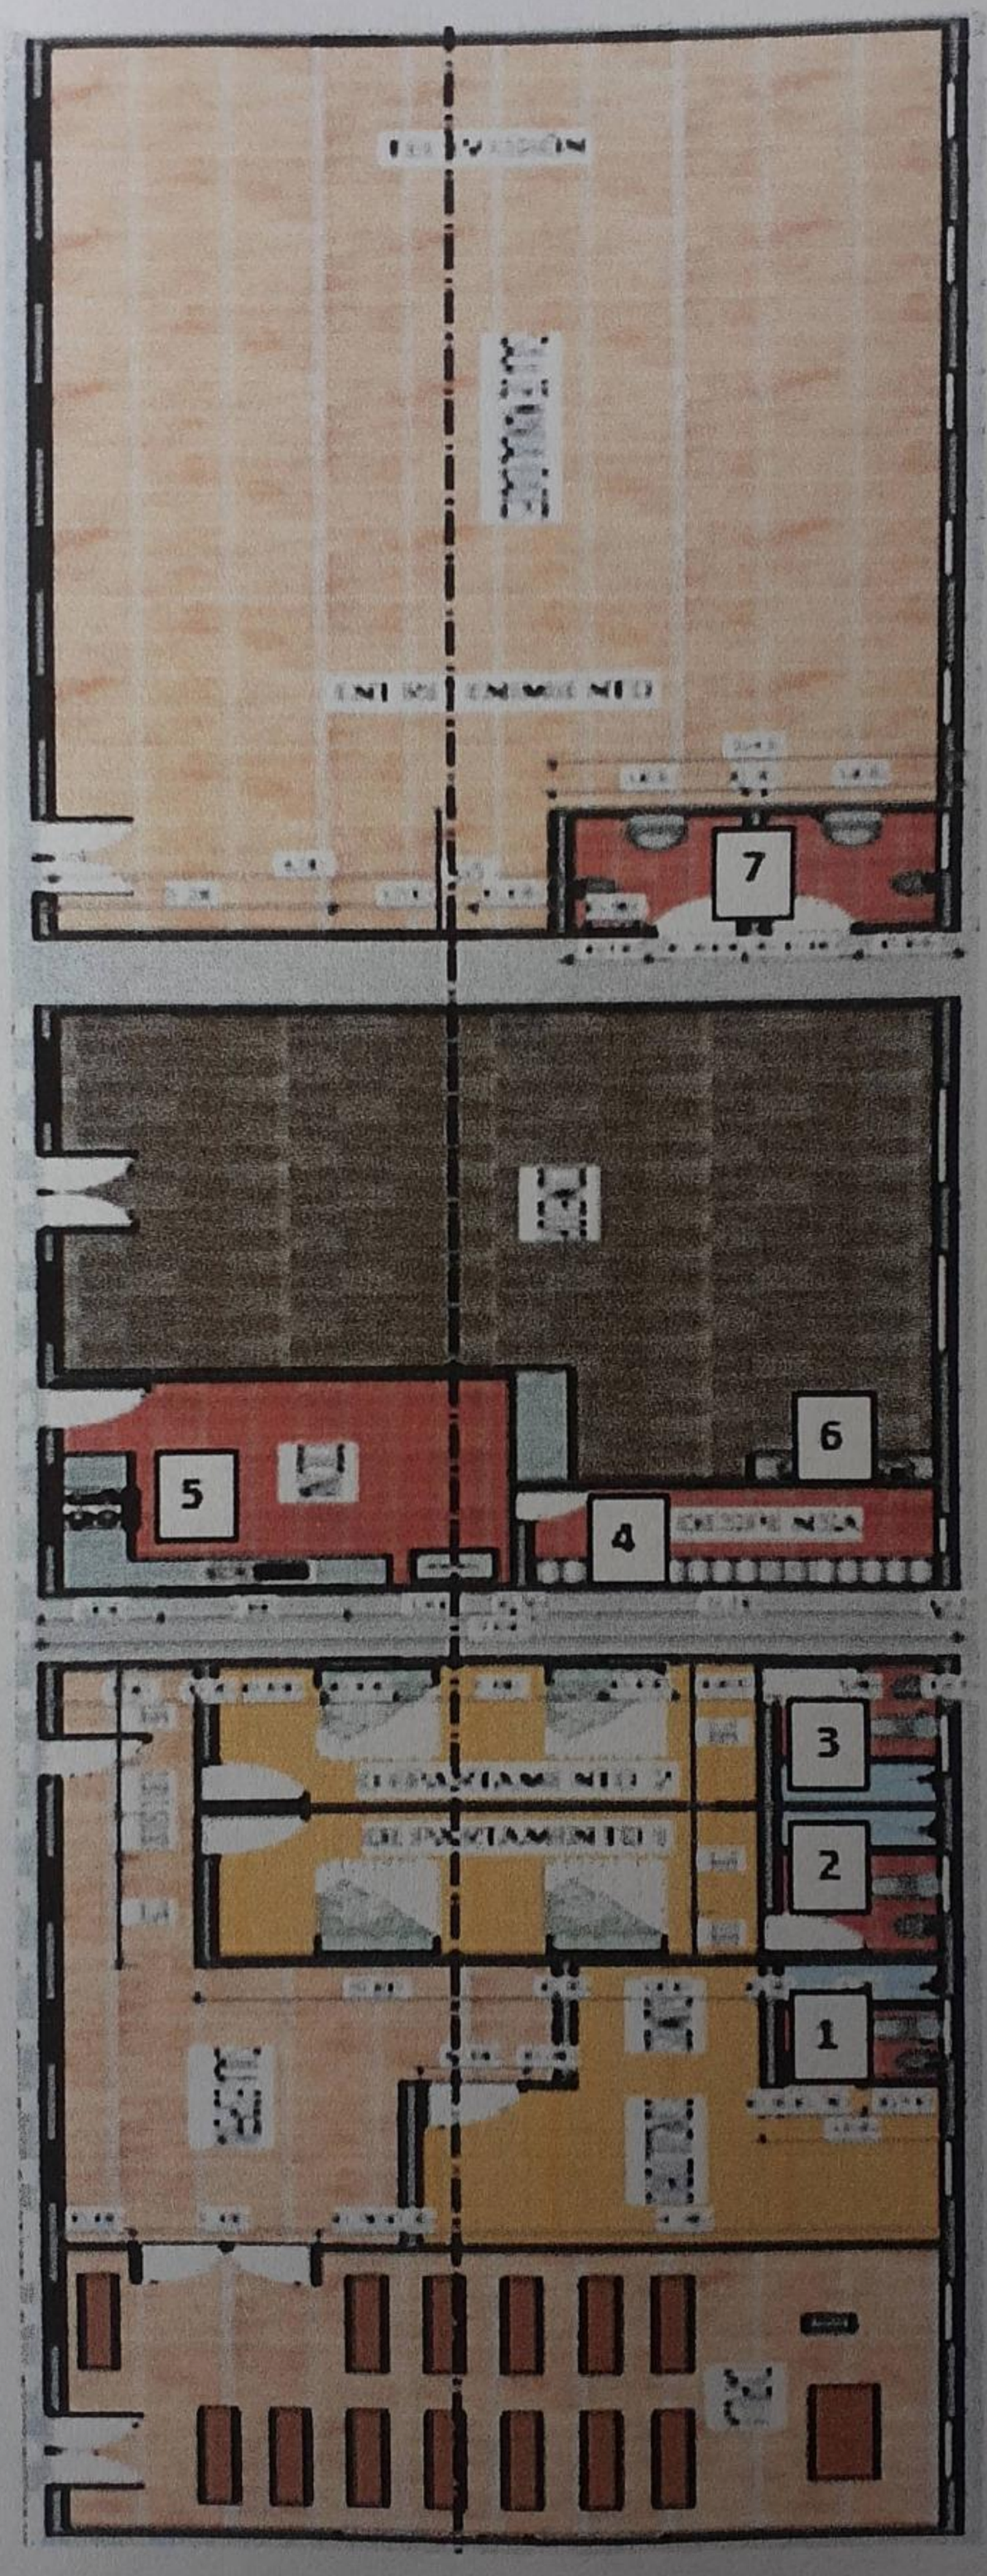


Scanned by TapScanner

PINTURA DE CAUCHO INTERIOR Y EXTERIOR FONDO



Scanned by TapScanner

INSTALACIONES HIDROSANITARIAS

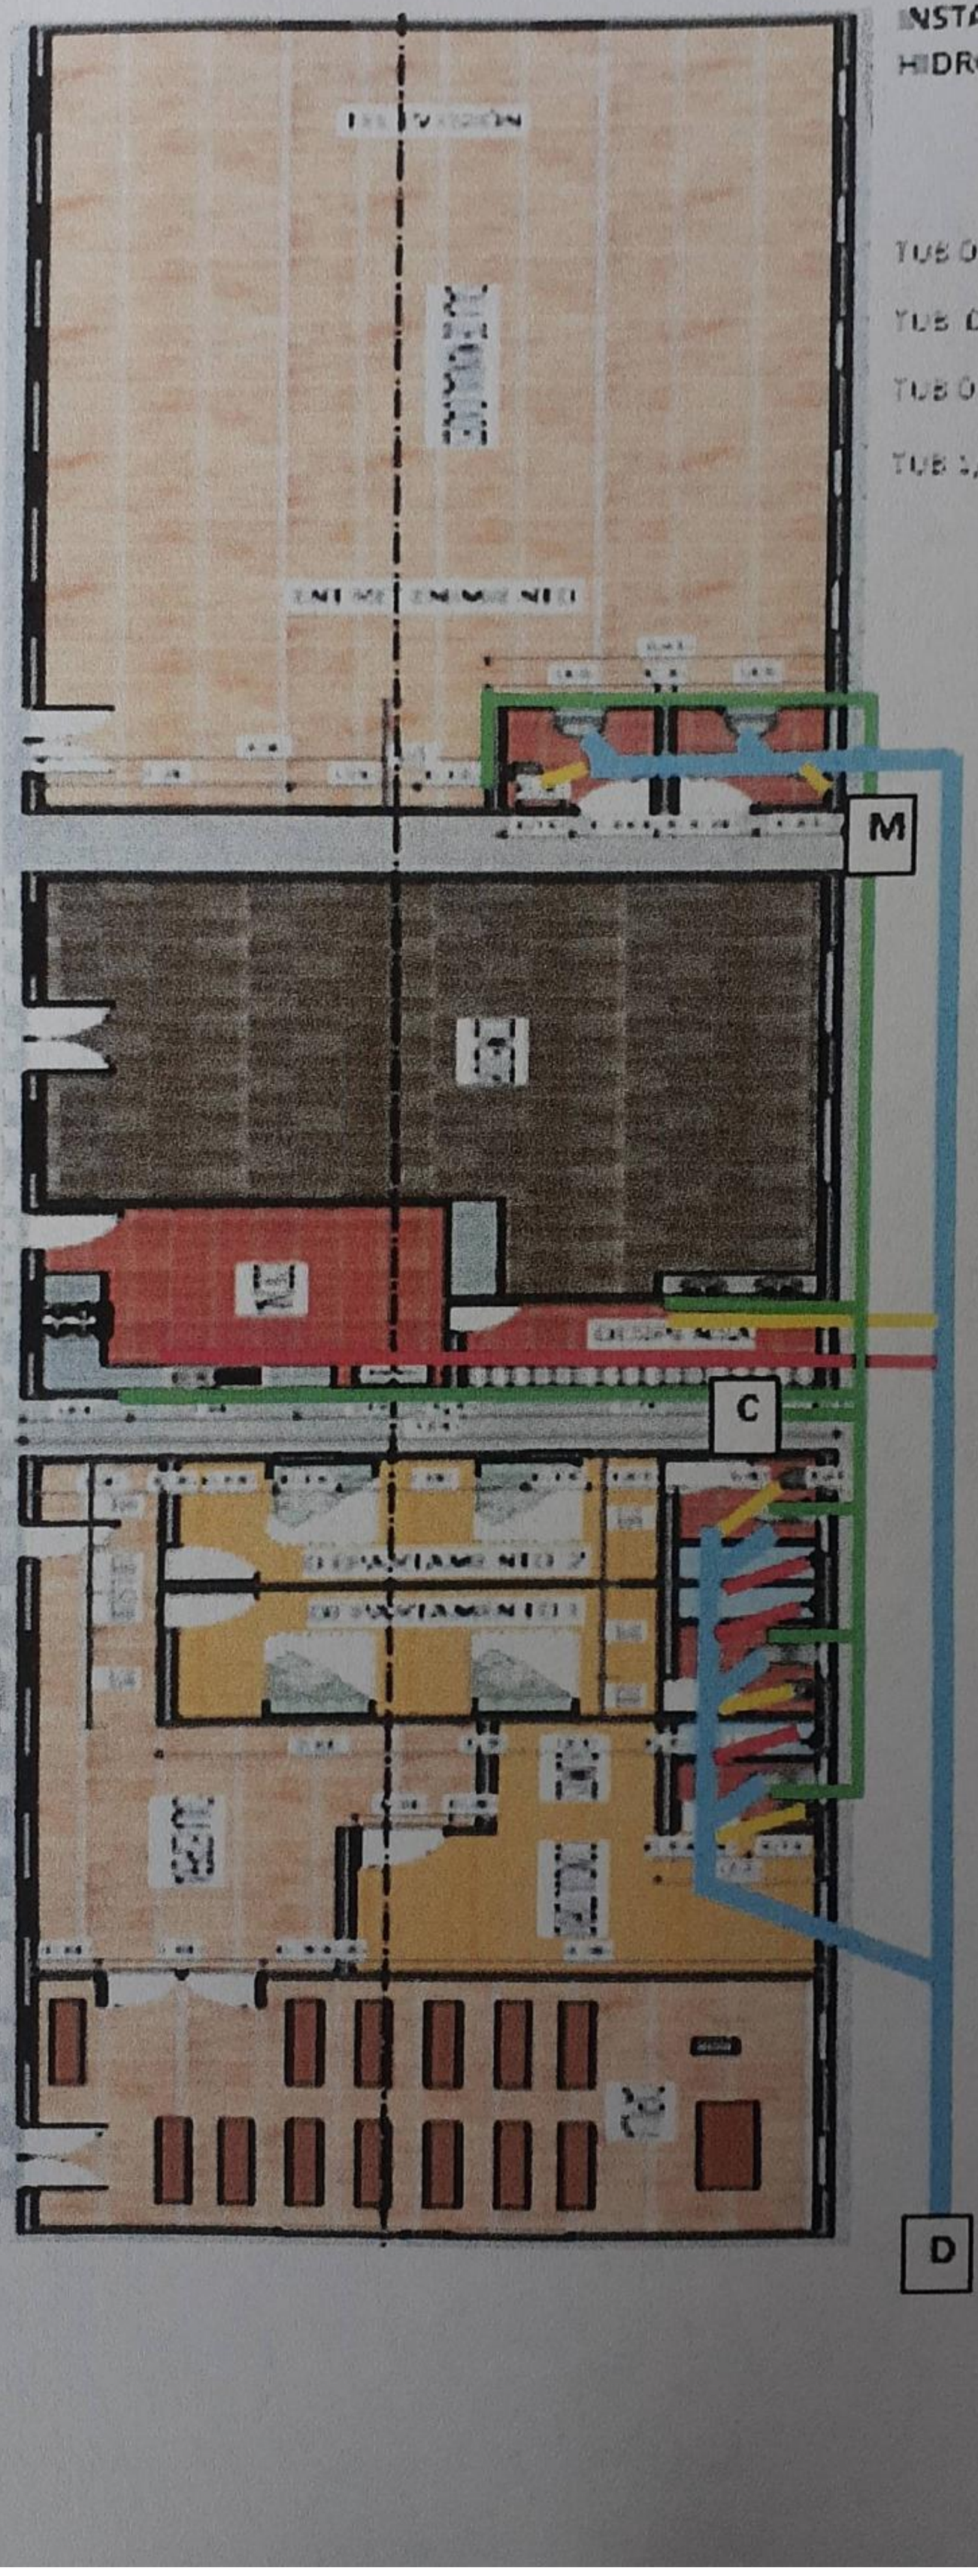

TUB DESAGUE 110 PVC

TUB DESAGUE 75 PVC


TUB DESAGUE 50 PVC

TUB 1/2" AGUA FO° PVC

53

Scanned by TapScanner

Punto de Iluminación

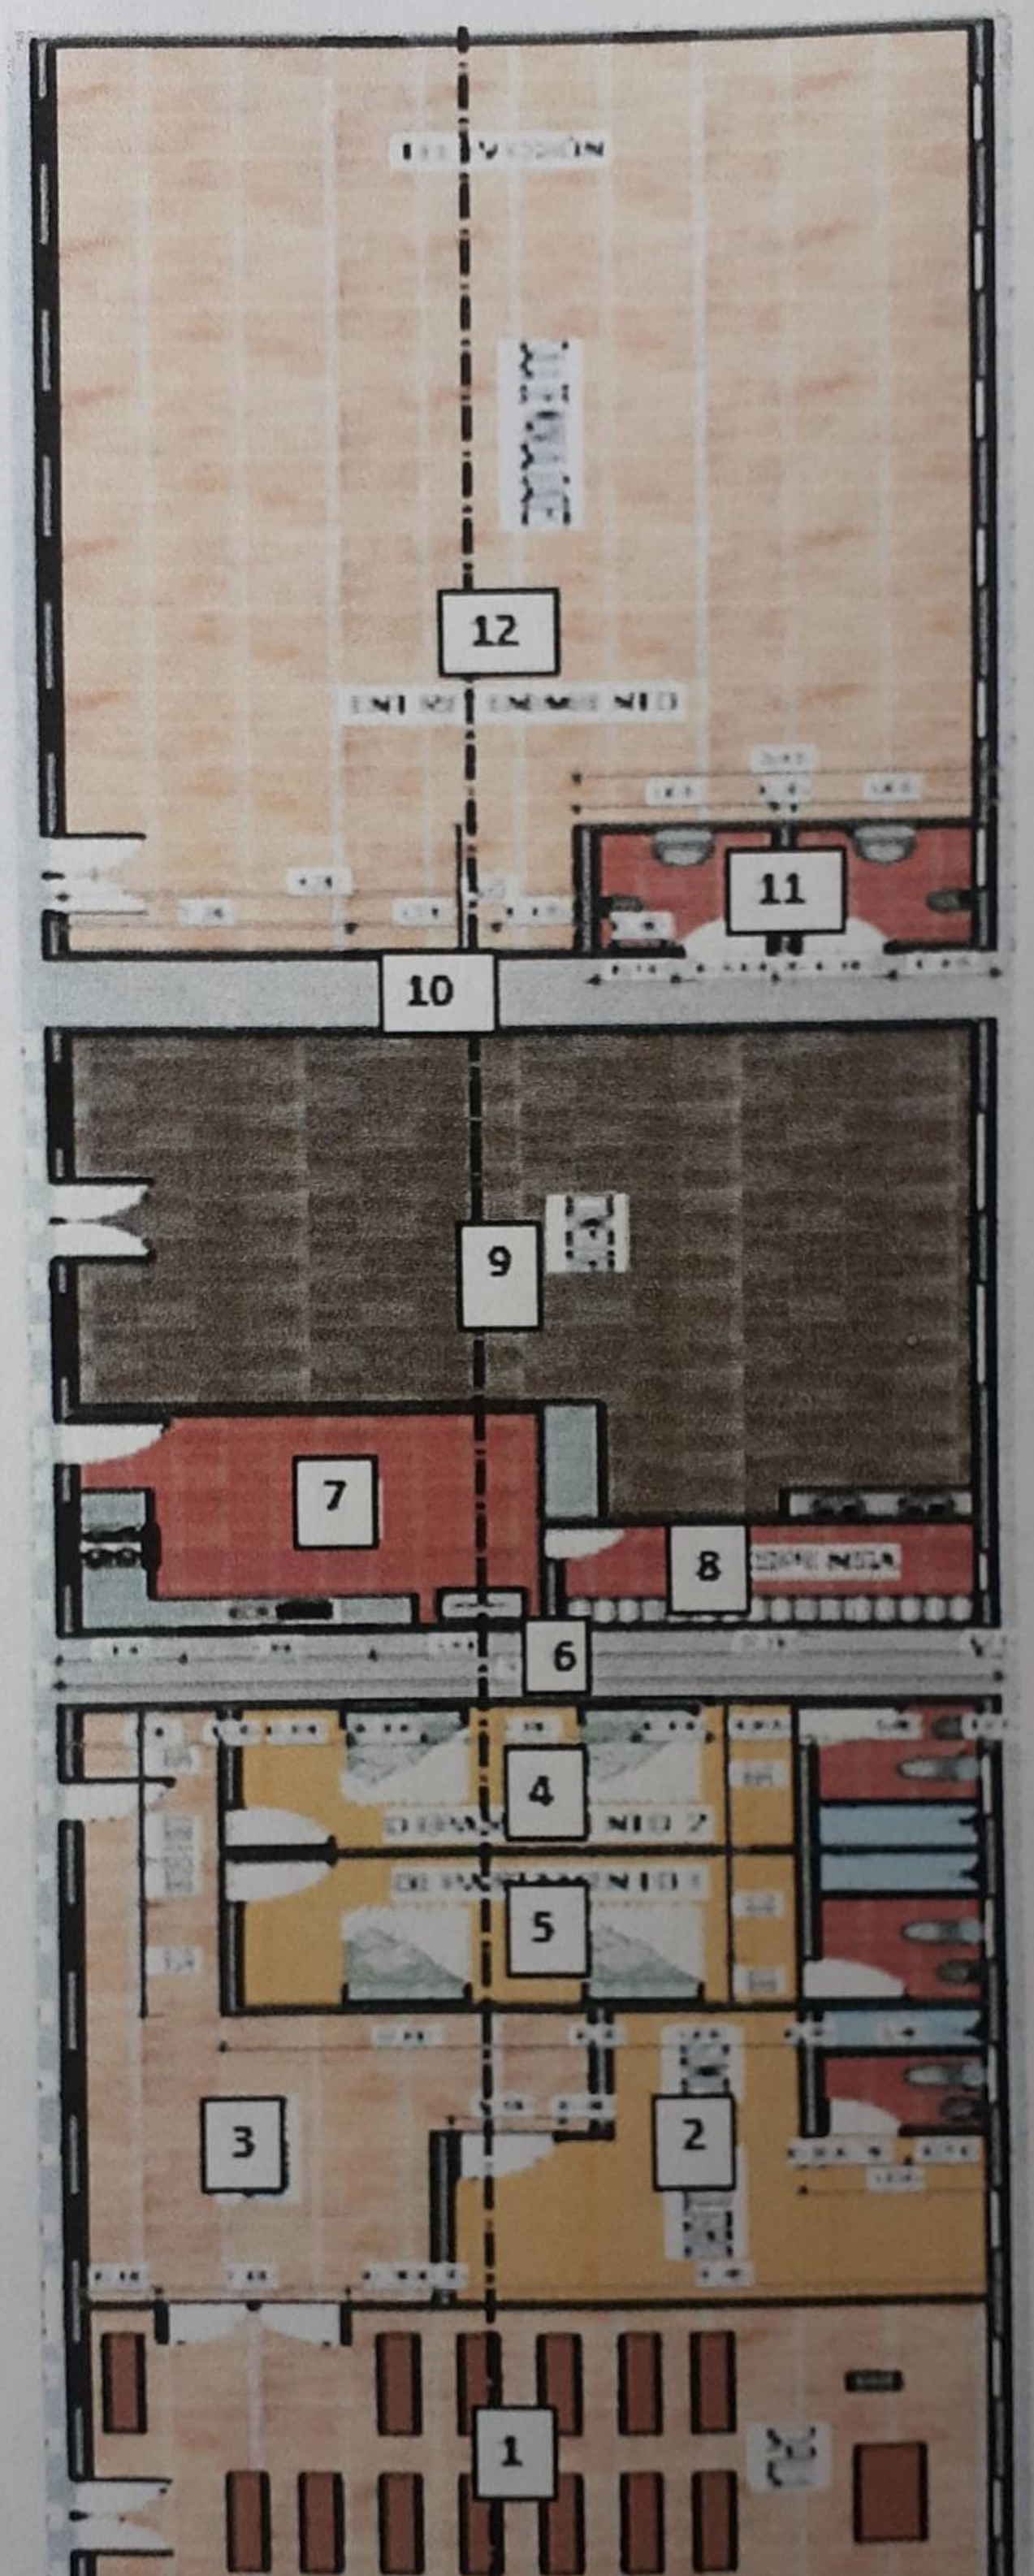

Scanned by TapScanner